



DISCLAIMER

THE PLANS, RENDERINGS, AND IMAGES PROVIDED IN THIS BROCHURE ARE FOR ILLUSTRATIVE PURPOSES ONLY. ALL DIMENSIONS, MATERIALS, AND SPECIFICATIONS ARE APPROXIMATE AND SUBJECT TO CHANGE WITHOUT NOTICE. FINAL CONSTRUCTION DETAILS MAY VARY FROM THE DESIGNS DEPICTED IN THIS BROCHURE.

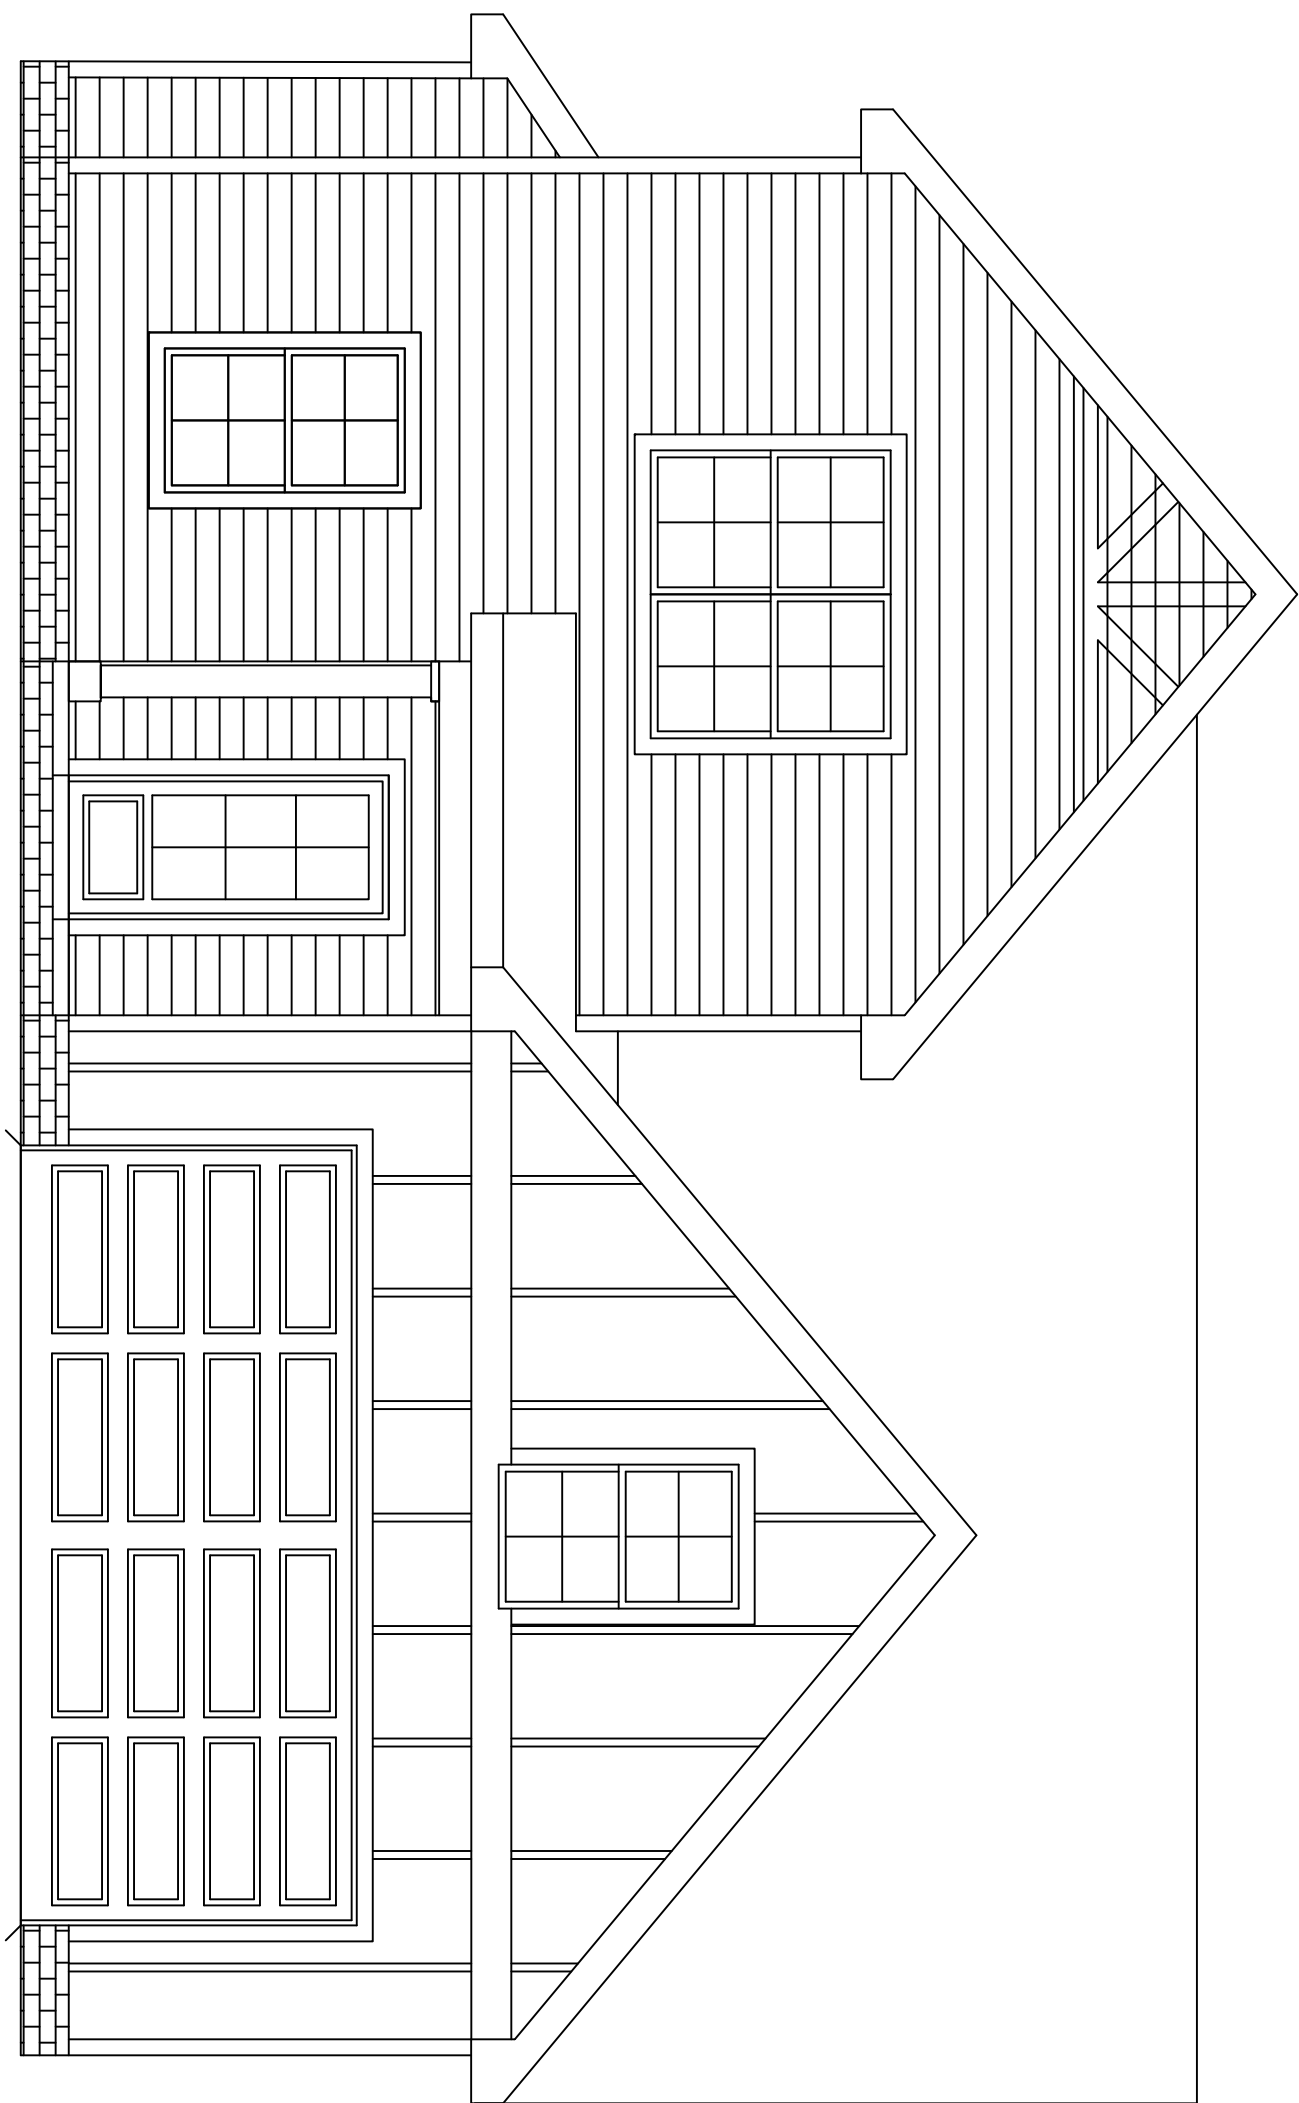

FRONT ELEVATION

SCALE: 1/4"=1'-0"

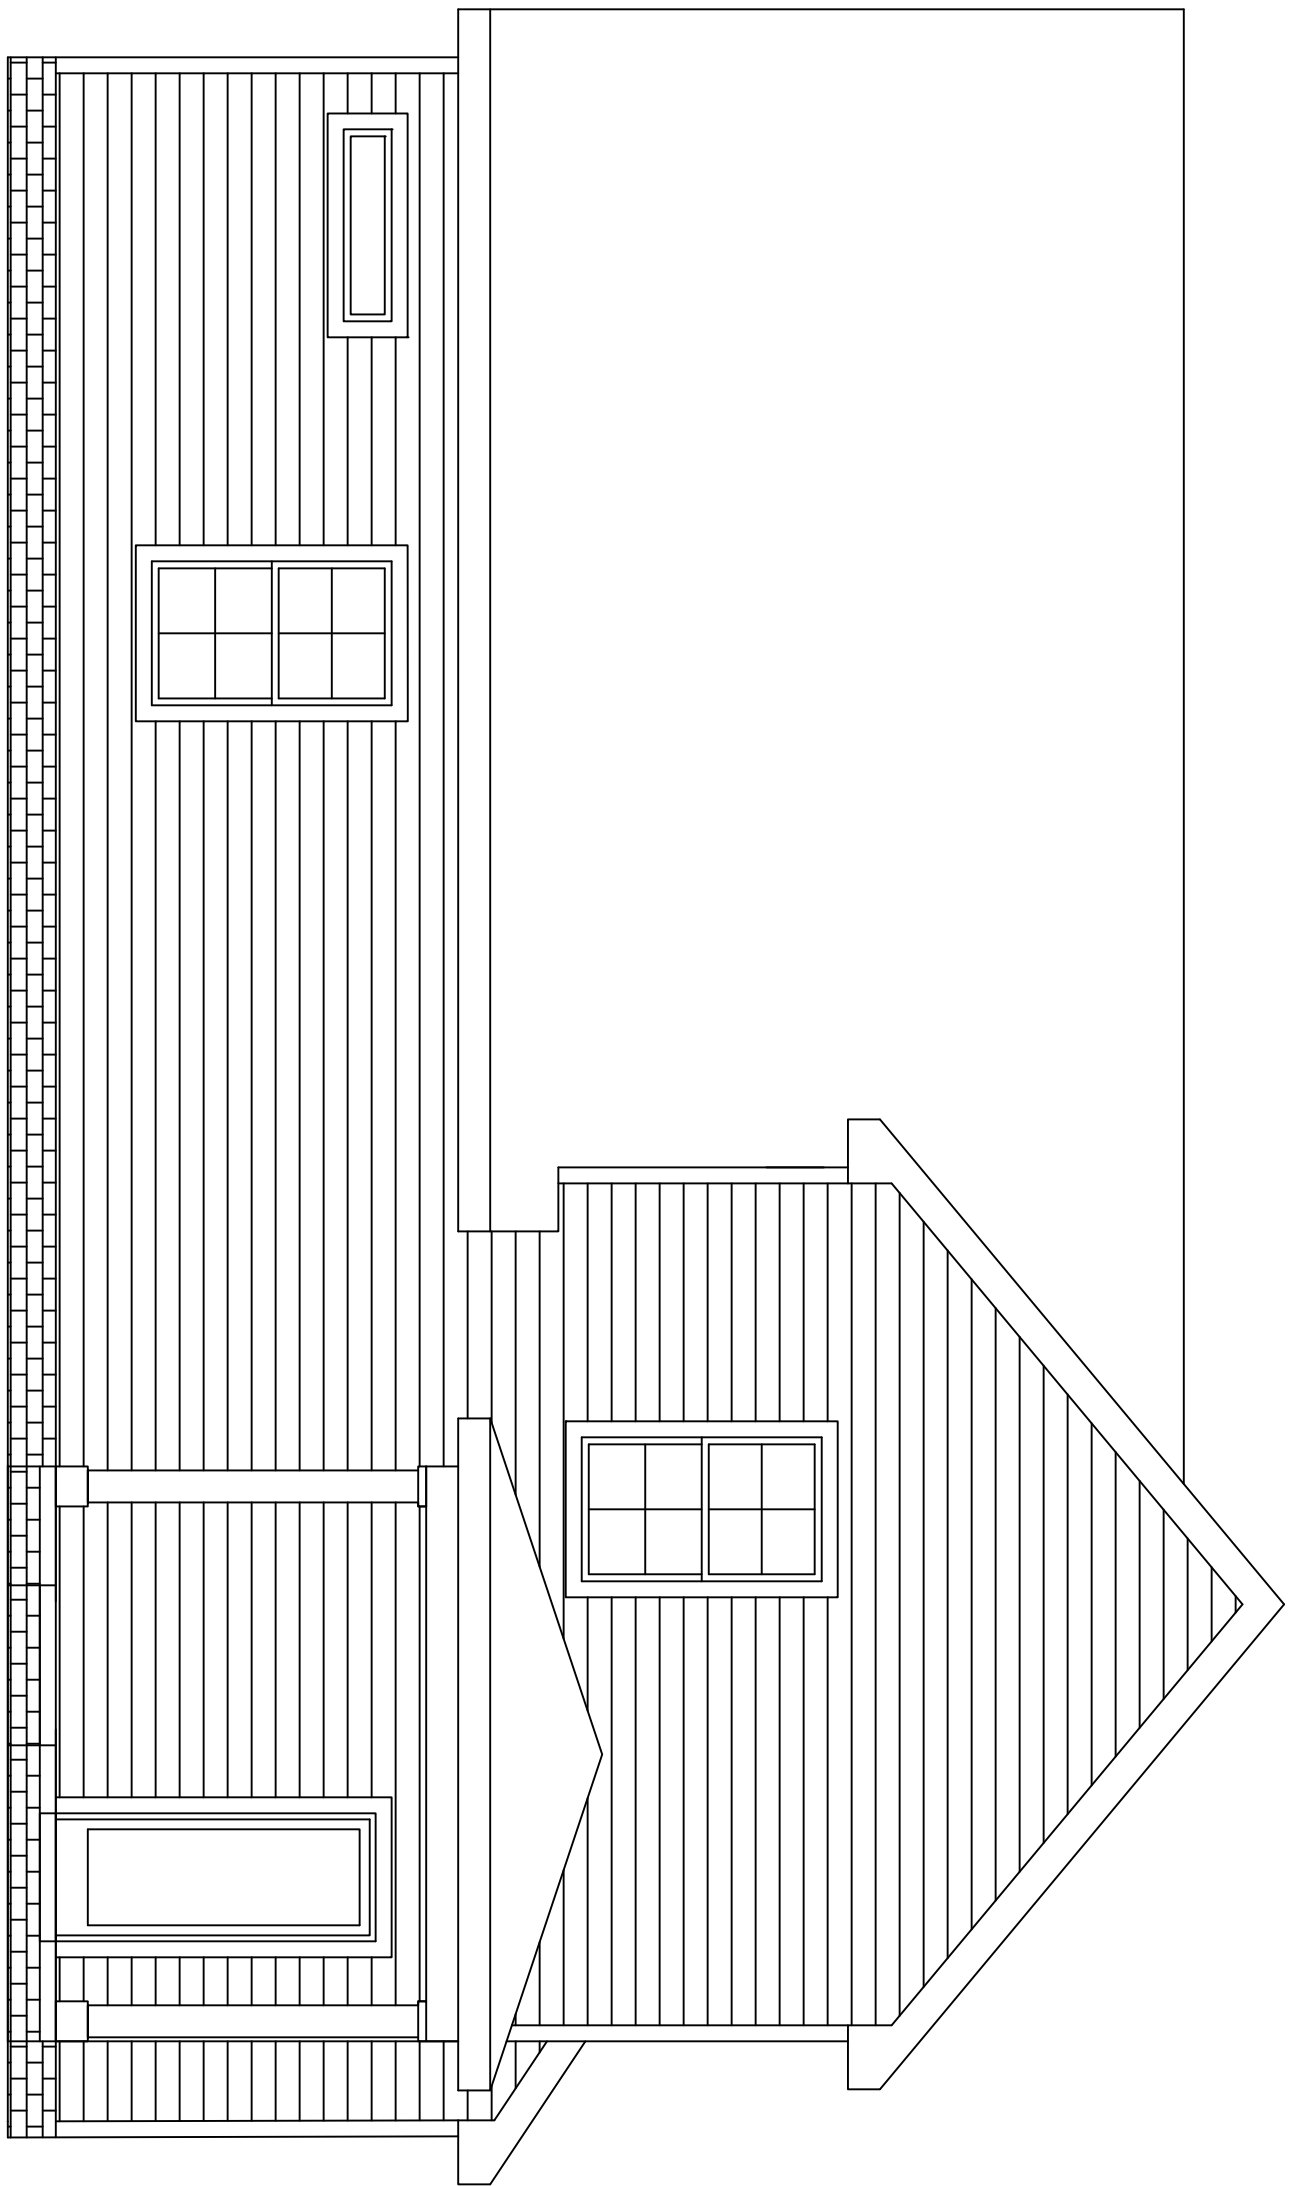

REAR ELEVATION

SCALE: 1/4"=1'-0"

| APPROX. AREA        |      |
|---------------------|------|
| FIRST FLOOR LIVING  | 1246 |
| SECOND FLOOR LIVING | 616  |
| BONUS ROOM          | 340  |
| TOTAL HEATED        | 2202 |
| GARAGE              | 513  |
| FRONT PORCH         | 28   |
| COVERED REAR PORCH  | 116  |
| TOTAL COVERED       | 2859 |


PROJECT INFO

| SUBDIVISION |               |
|-------------|---------------|
| LOT #       | LOT 113       |
| PLAN        | SANTA MARIA   |
| GARAGE      | 2-CAR GARAGE  |
| LH/RT ENTRY | FRONT ENTRY   |
| BEDROOMS    | 3 BEDROOMS    |
| BATHROOMS   | 2.5 BATHROOMS |

ELEVATIONS


DISCLAIMER

THE PLANS, RENDERINGS, AND IMAGES PROVIDED IN THIS BROCHURE ARE FOR ILLUSTRATIVE PURPOSES ONLY. ALL DIMENSIONS, MATERIALS, AND SPECIFICATIONS ARE APPROXIMATE AND SUBJECT TO CHANGE WITHOUT NOTICE. FINAL CONSTRUCTION DETAILS MAY VARY FROM THE DESIGNS DEPICTED IN THIS BROCHURE.

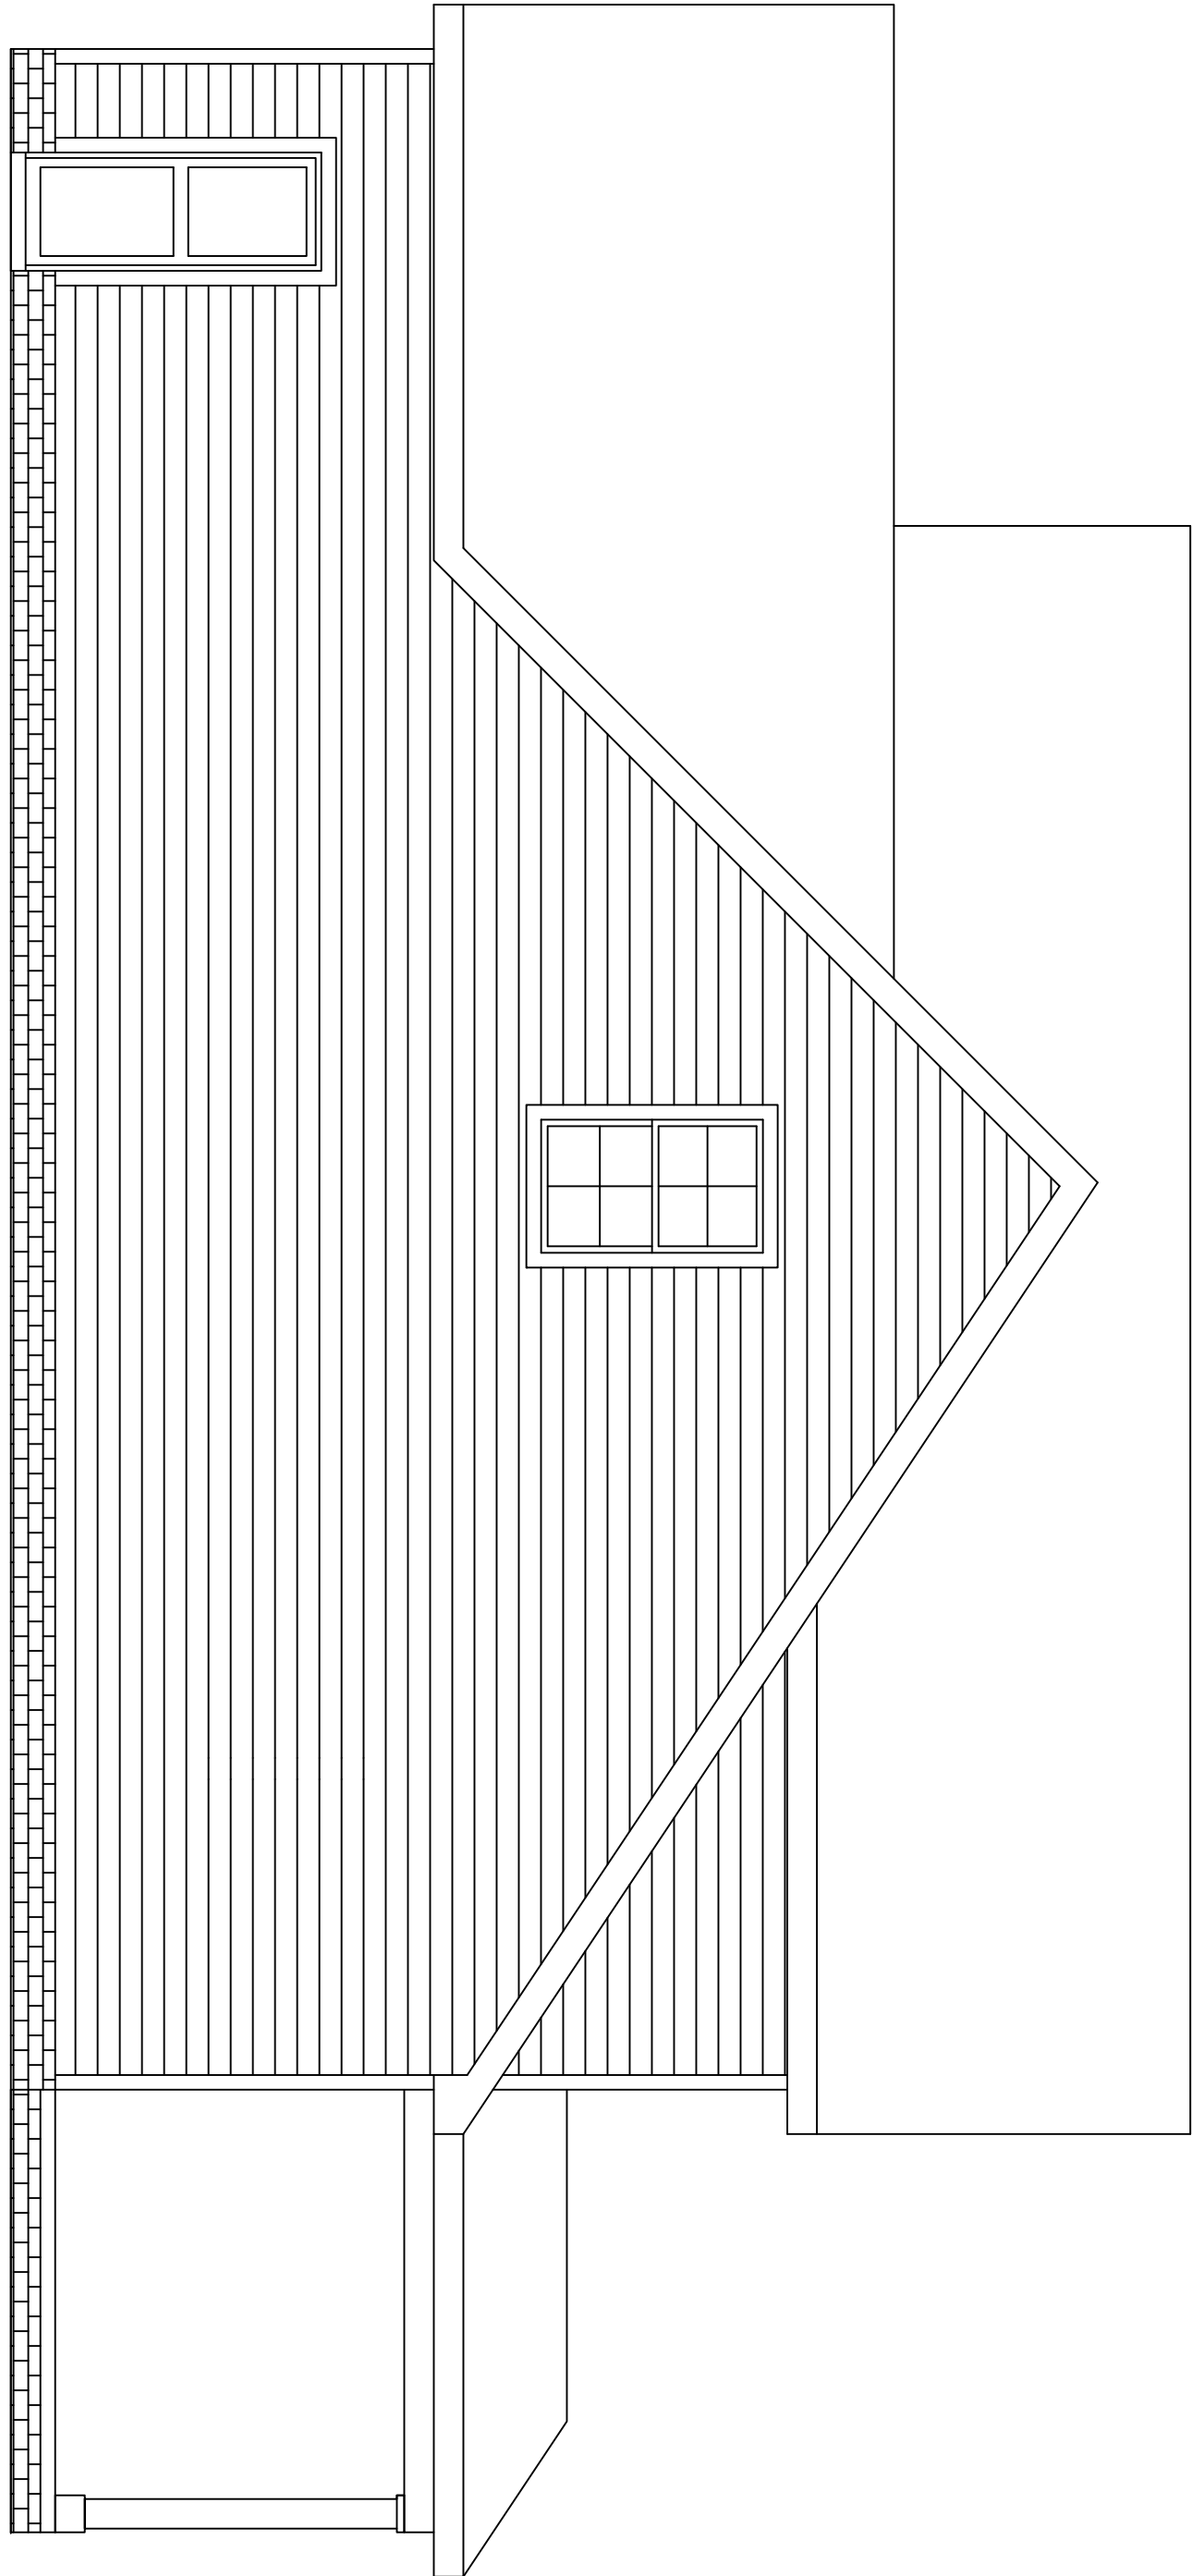

SIDE ELEVATION

SCALE:  $\frac{1}{8}$ "=1'-0"

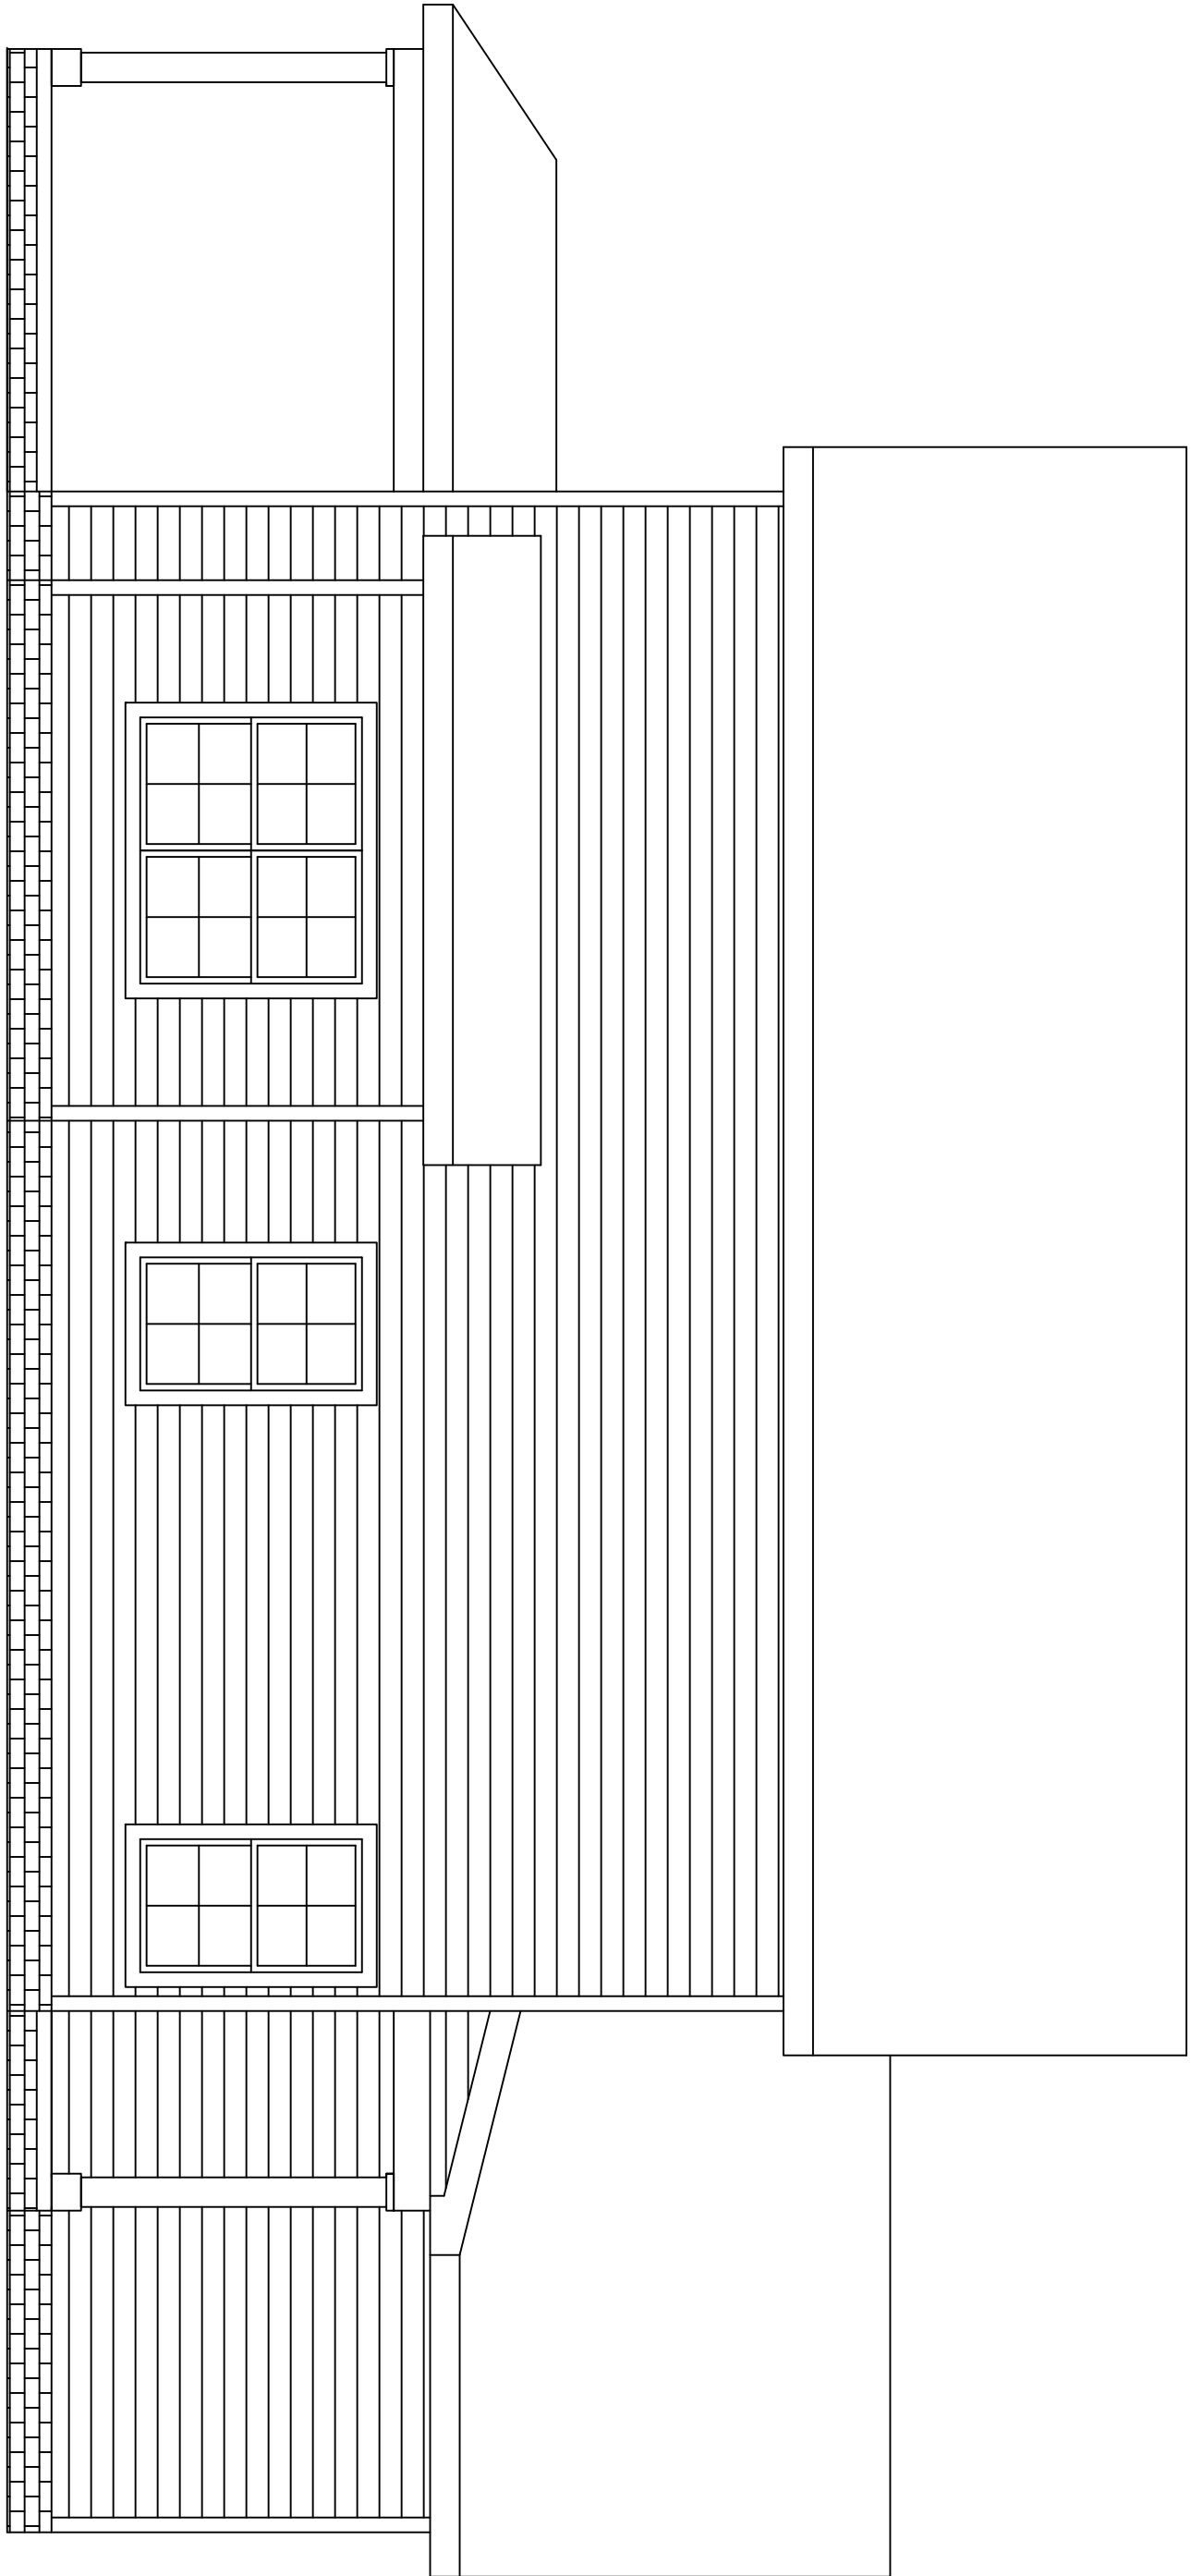

SIDE ELEVATION

SCALE:  $\frac{1}{8}$ "=1'-0"

| APPROX. AREA        |      |
|---------------------|------|
| FIRST FLOOR LIVING  | 1246 |
| SECOND FLOOR LIVING | 616  |
| BONUS ROOM          | 340  |
| TOTAL HEATED        | 2202 |
| GARAGE              | 513  |
| FRONT PORCH         | 28   |
| COVERED REAR PORCH  | 116  |
| TOTAL COVERED       | 2859 |


PROJECT INFO

| SUBDIVISION |               |
|-------------|---------------|
| LOT #       | LOT 113       |
| PLAN        | SANTA MARIA   |
| GARAGE      | 2-CAR GARAGE  |
| LH/RH ENTRY | FRONT ENTRY   |
| BEDROOMS    | 3 BEDROOMS    |
| BATHROOMS   | 2.5 BATHROOMS |

ELEVATIONS

DISCLAIMER

THE PLANS, RENDERINGS, AND IMAGES PROVIDED IN THIS BROCHURE ARE FOR ILLUSTRATIVE PURPOSES ONLY. ALL DIMENSIONS, MATERIALS, AND SPECIFICATIONS ARE APPROXIMATE AND SUBJECT TO CHANGE WITHOUT NOTICE. FINAL CONSTRUCTION DETAILS MAY VARY FROM THE DESIGNS DEPICTED IN THIS BROCHURE.

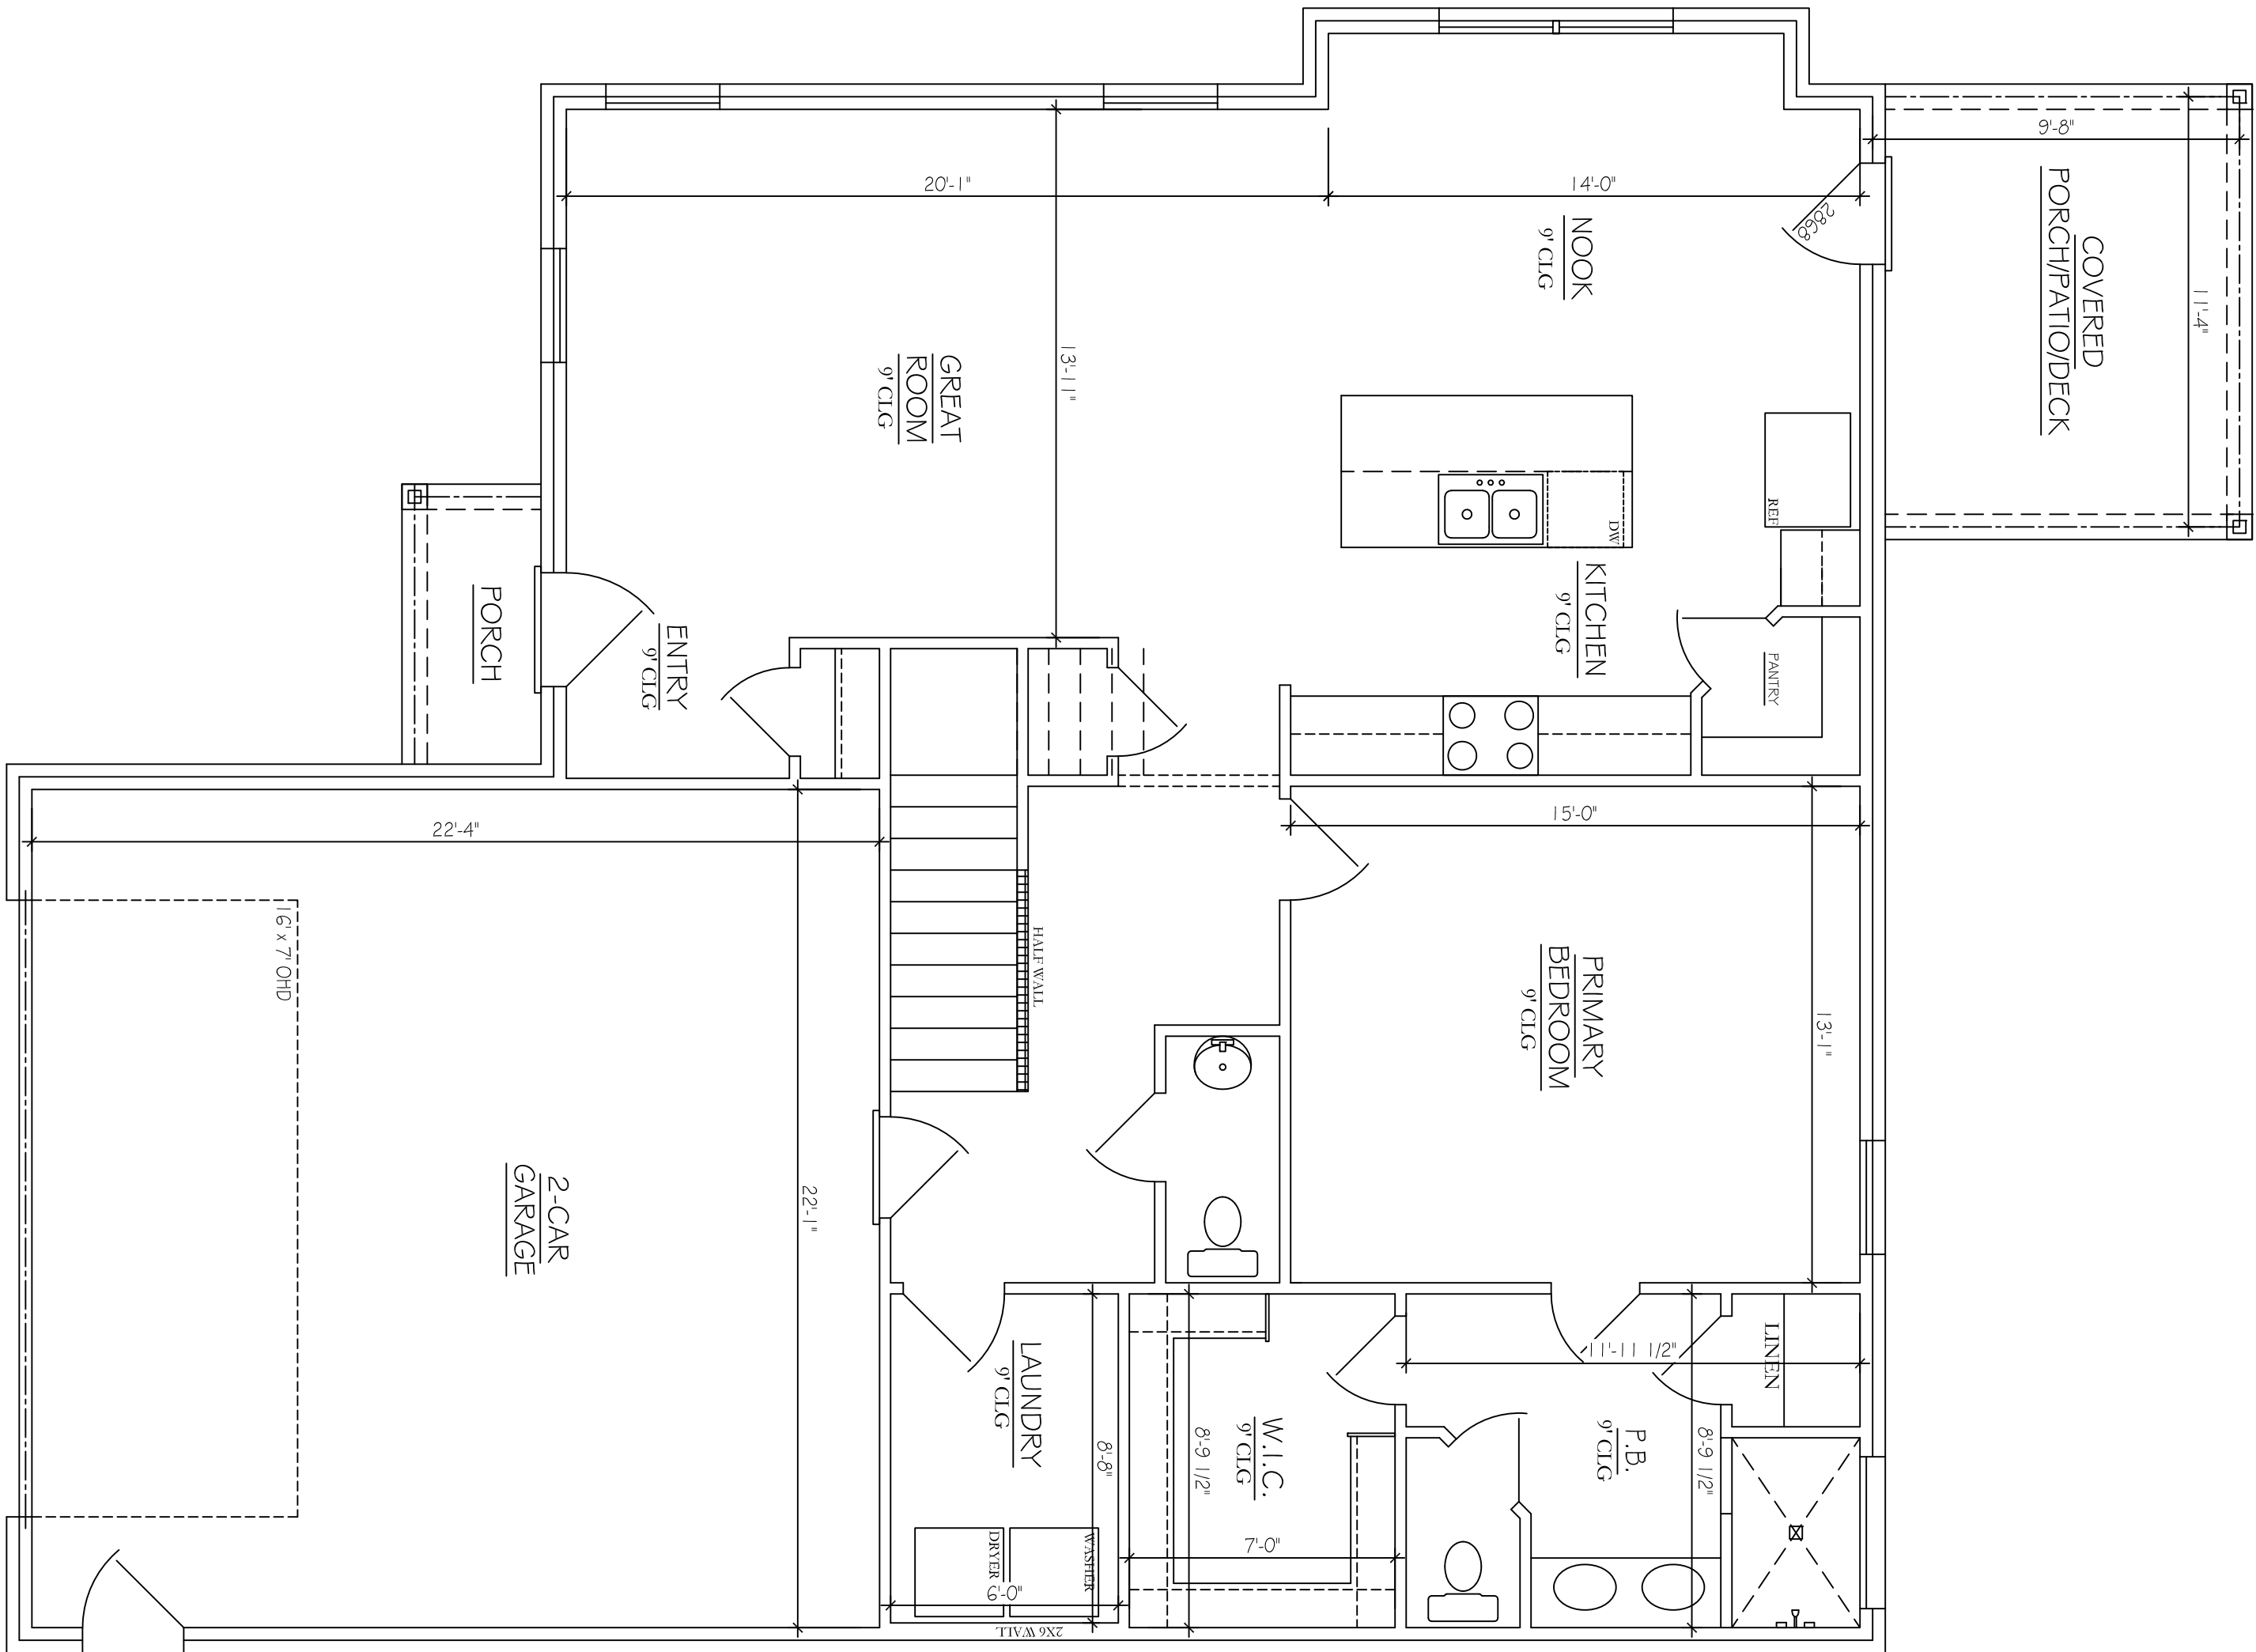

| APPROX. AREA        |      |
|---------------------|------|
| FIRST FLOOR LIVING  | 1246 |
| SECOND FLOOR LIVING | 616  |
| BONUS ROOM          | 340  |
| TOTAL HEATED        | 2202 |
| GARAGE              | 513  |
| FRONT PORCH         | 28   |
| COVERED REAR PORCH  | 116  |
| TOTAL COVERED       | 2859 |


PROJECT INFO

| SUBDIVISION |               | BROOKSIDE |  |
|-------------|---------------|-----------|--|
| LOT #       | LOT 113       |           |  |
| PLAN        | SANTA MARIA   |           |  |
| GARAGE      | 2-CAR GARAGE  |           |  |
| LH/RH ENTRY | FRONT ENTRY   |           |  |
| BEDROOMS    | 3 BEDROOMS    |           |  |
| BATHROOMS   | 2.5 BATHROOMS |           |  |

FLOOR PLAN

DISCLAIMER

THE PLANS, RENDERINGS, AND IMAGES PROVIDED IN THIS BROCHURE ARE FOR ILLUSTRATIVE PURPOSES ONLY. ALL DIMENSIONS, MATERIALS, AND SPECIFICATIONS ARE APPROXIMATE AND SUBJECT TO CHANGE WITHOUT NOTICE. FINAL CONSTRUCTION DETAILS MAY VARY FROM THE DESIGNS DEPICTED IN THIS BROCHURE.

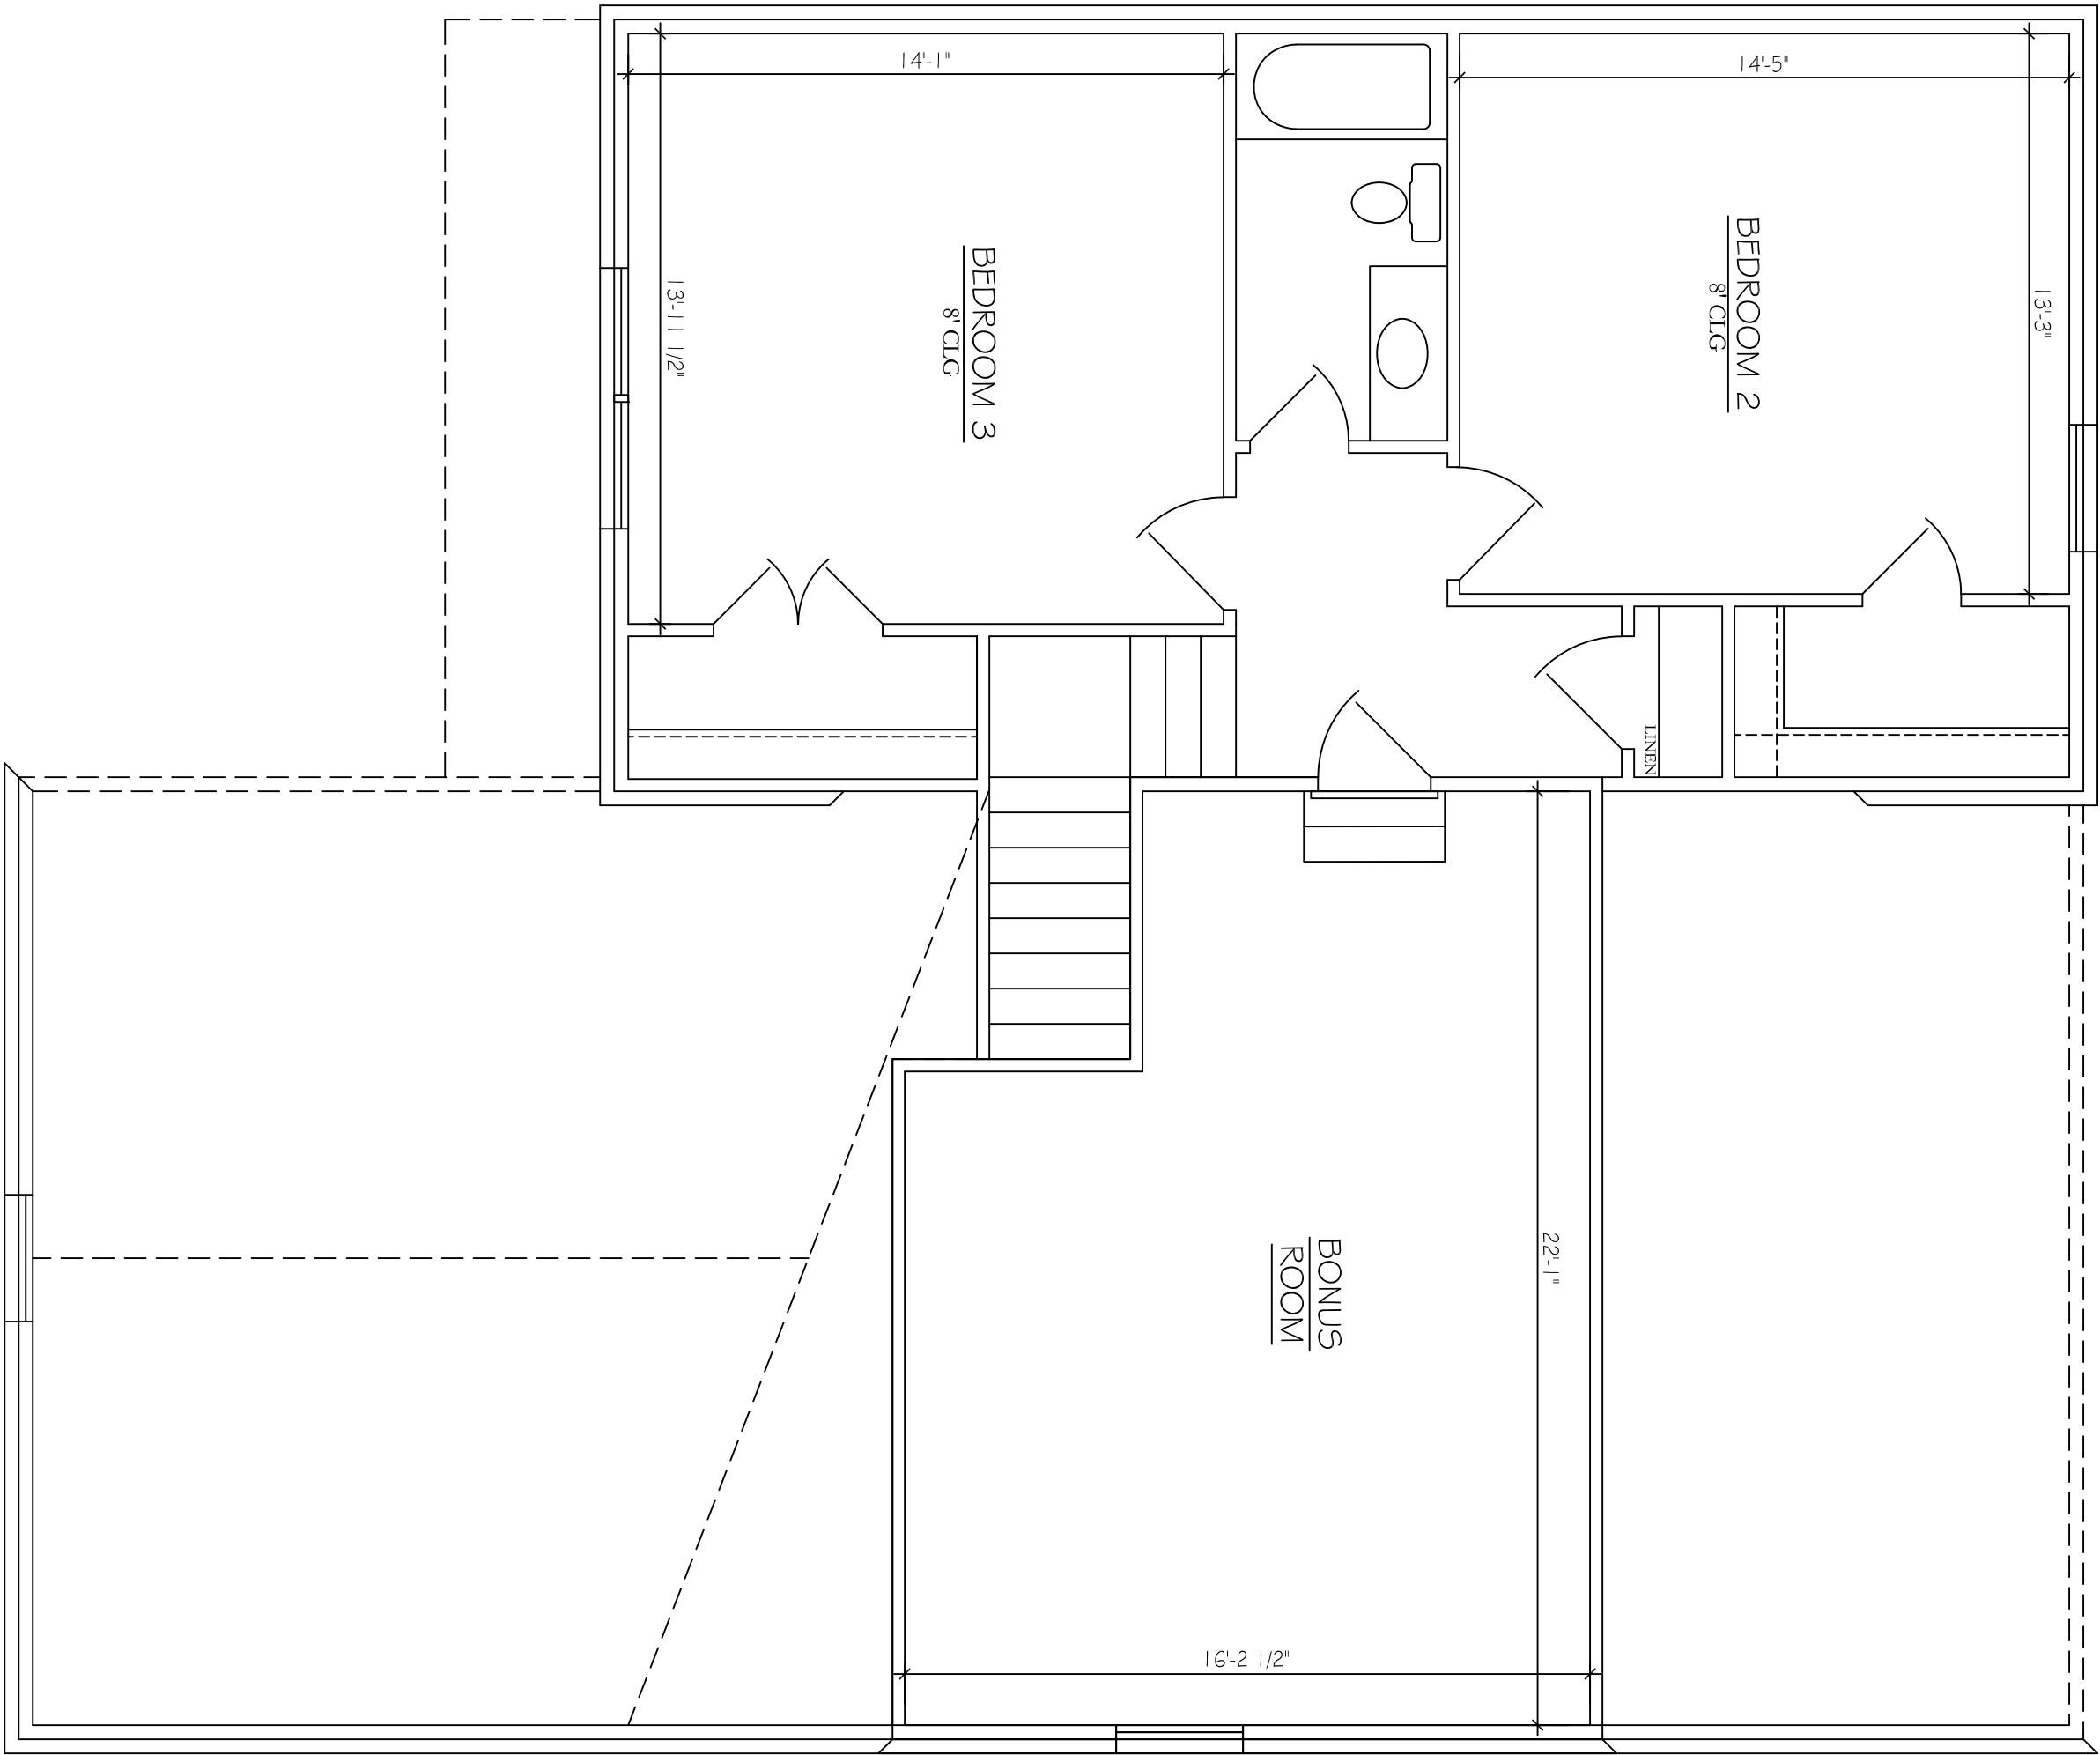

| APPROX. AREA        |      |
|---------------------|------|
| FIRST FLOOR LIVING  | 1246 |
| SECOND FLOOR LIVING | 616  |
| BONUS ROOM          | 340  |
| TOTAL HEATED        | 2202 |
| GARAGE              | 513  |
| FRONT PORCH         | 28   |
| COVERED REAR PORCH  | 116  |
| TOTAL COVERED       | 2859 |

PROJECT INFO

| SUBDIVISION |               | BROOKSIDE |  |
|-------------|---------------|-----------|--|
| LOT #       | LOT 113       |           |  |
| PLAN        | SANTA MARIA   |           |  |
| GARAGE      | 2-CAR GARAGE  |           |  |
| LH/RH ENTRY | FRONT ENTRY   |           |  |
| BEDROOMS    | 3 BEDROOMS    |           |  |
| BATHROOMS   | 2.5 BATHROOMS |           |  |

FLOOR PLAN