


DISCLAIMER

THE PLANS, RENDERINGS, AND IMAGES PROVIDED IN THIS BROCHURE ARE FOR ILLUSTRATIVE PURPOSES ONLY. ALL DIMENSIONS, MATERIALS, AND SPECIFICATIONS ARE APPROXIMATE AND SUBJECT TO CHANGE WITHOUT NOTICE. FINAL CONSTRUCTION DETAILS MAY VARY FROM THE DESIGNS DEPICTED IN THIS BROCHURE.



FRONT ELEVATION

SCALE: 1/2"=1'-0"

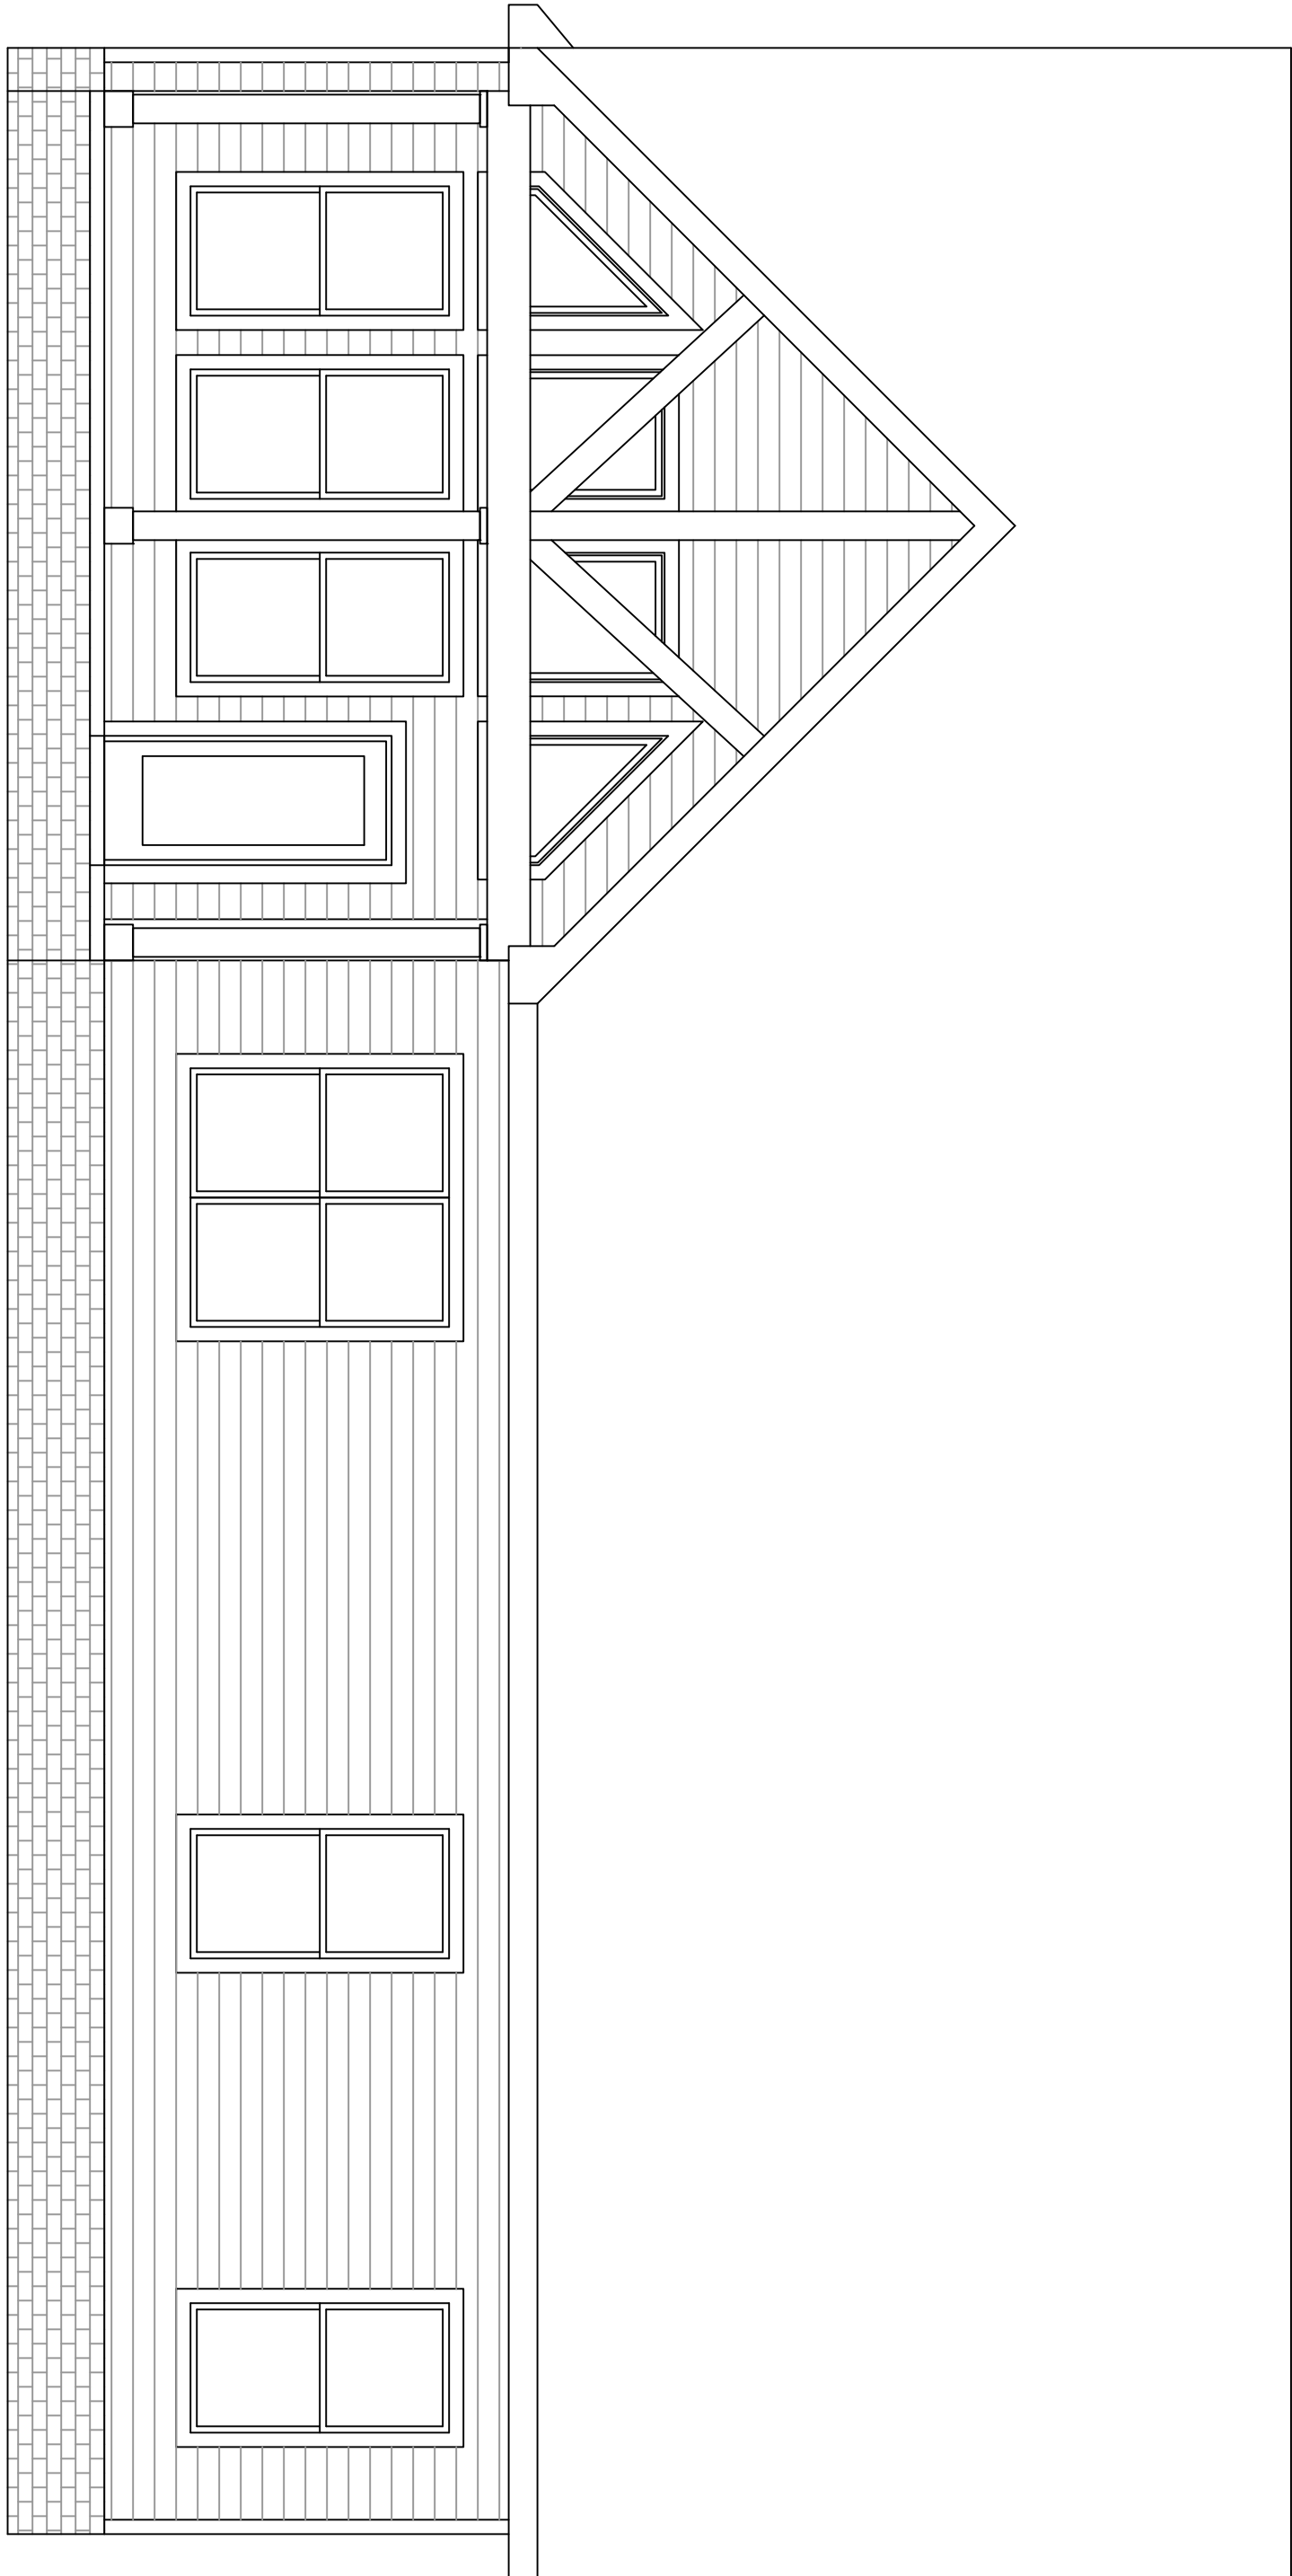

REAR ELEVATION

SCALE: 1/2"=1'-0"

APPROX. AREA	
FIRST FLOOR LIVING	1965
SECOND FLOOR LIVING	1120
TOTAL HEATED	3085
GARAGES	
FRONT PORCH	607
COVERED REAR PORCH	163
COVERED REAR PORCH	289
TOTAL COVERED	4144


PROJECT INFO

SUBDIVISION	MIDLAND FOSTRY
LOT #	TRACT 2
PLAN	HOLLIS +XL
GARAGE	2-CAR
LH/RH ENTRY	LH GARAGE
BEDROOMS	4 BEDROOMS
BATHROOMS	3 BATHROOMS

ELEVATIONS


DISCLAIMER

THE PLANS, RENDERINGS, AND IMAGES PROVIDED IN THIS BROCHURE ARE FOR ILLUSTRATIVE PURPOSES ONLY. ALL DIMENSIONS, MATERIALS, AND SPECIFICATIONS ARE APPROXIMATE AND SUBJECT TO CHANGE WITHOUT NOTICE. FINAL CONSTRUCTION DETAILS MAY VARY FROM THE DESIGNS DEPICTED IN THIS BROCHURE.

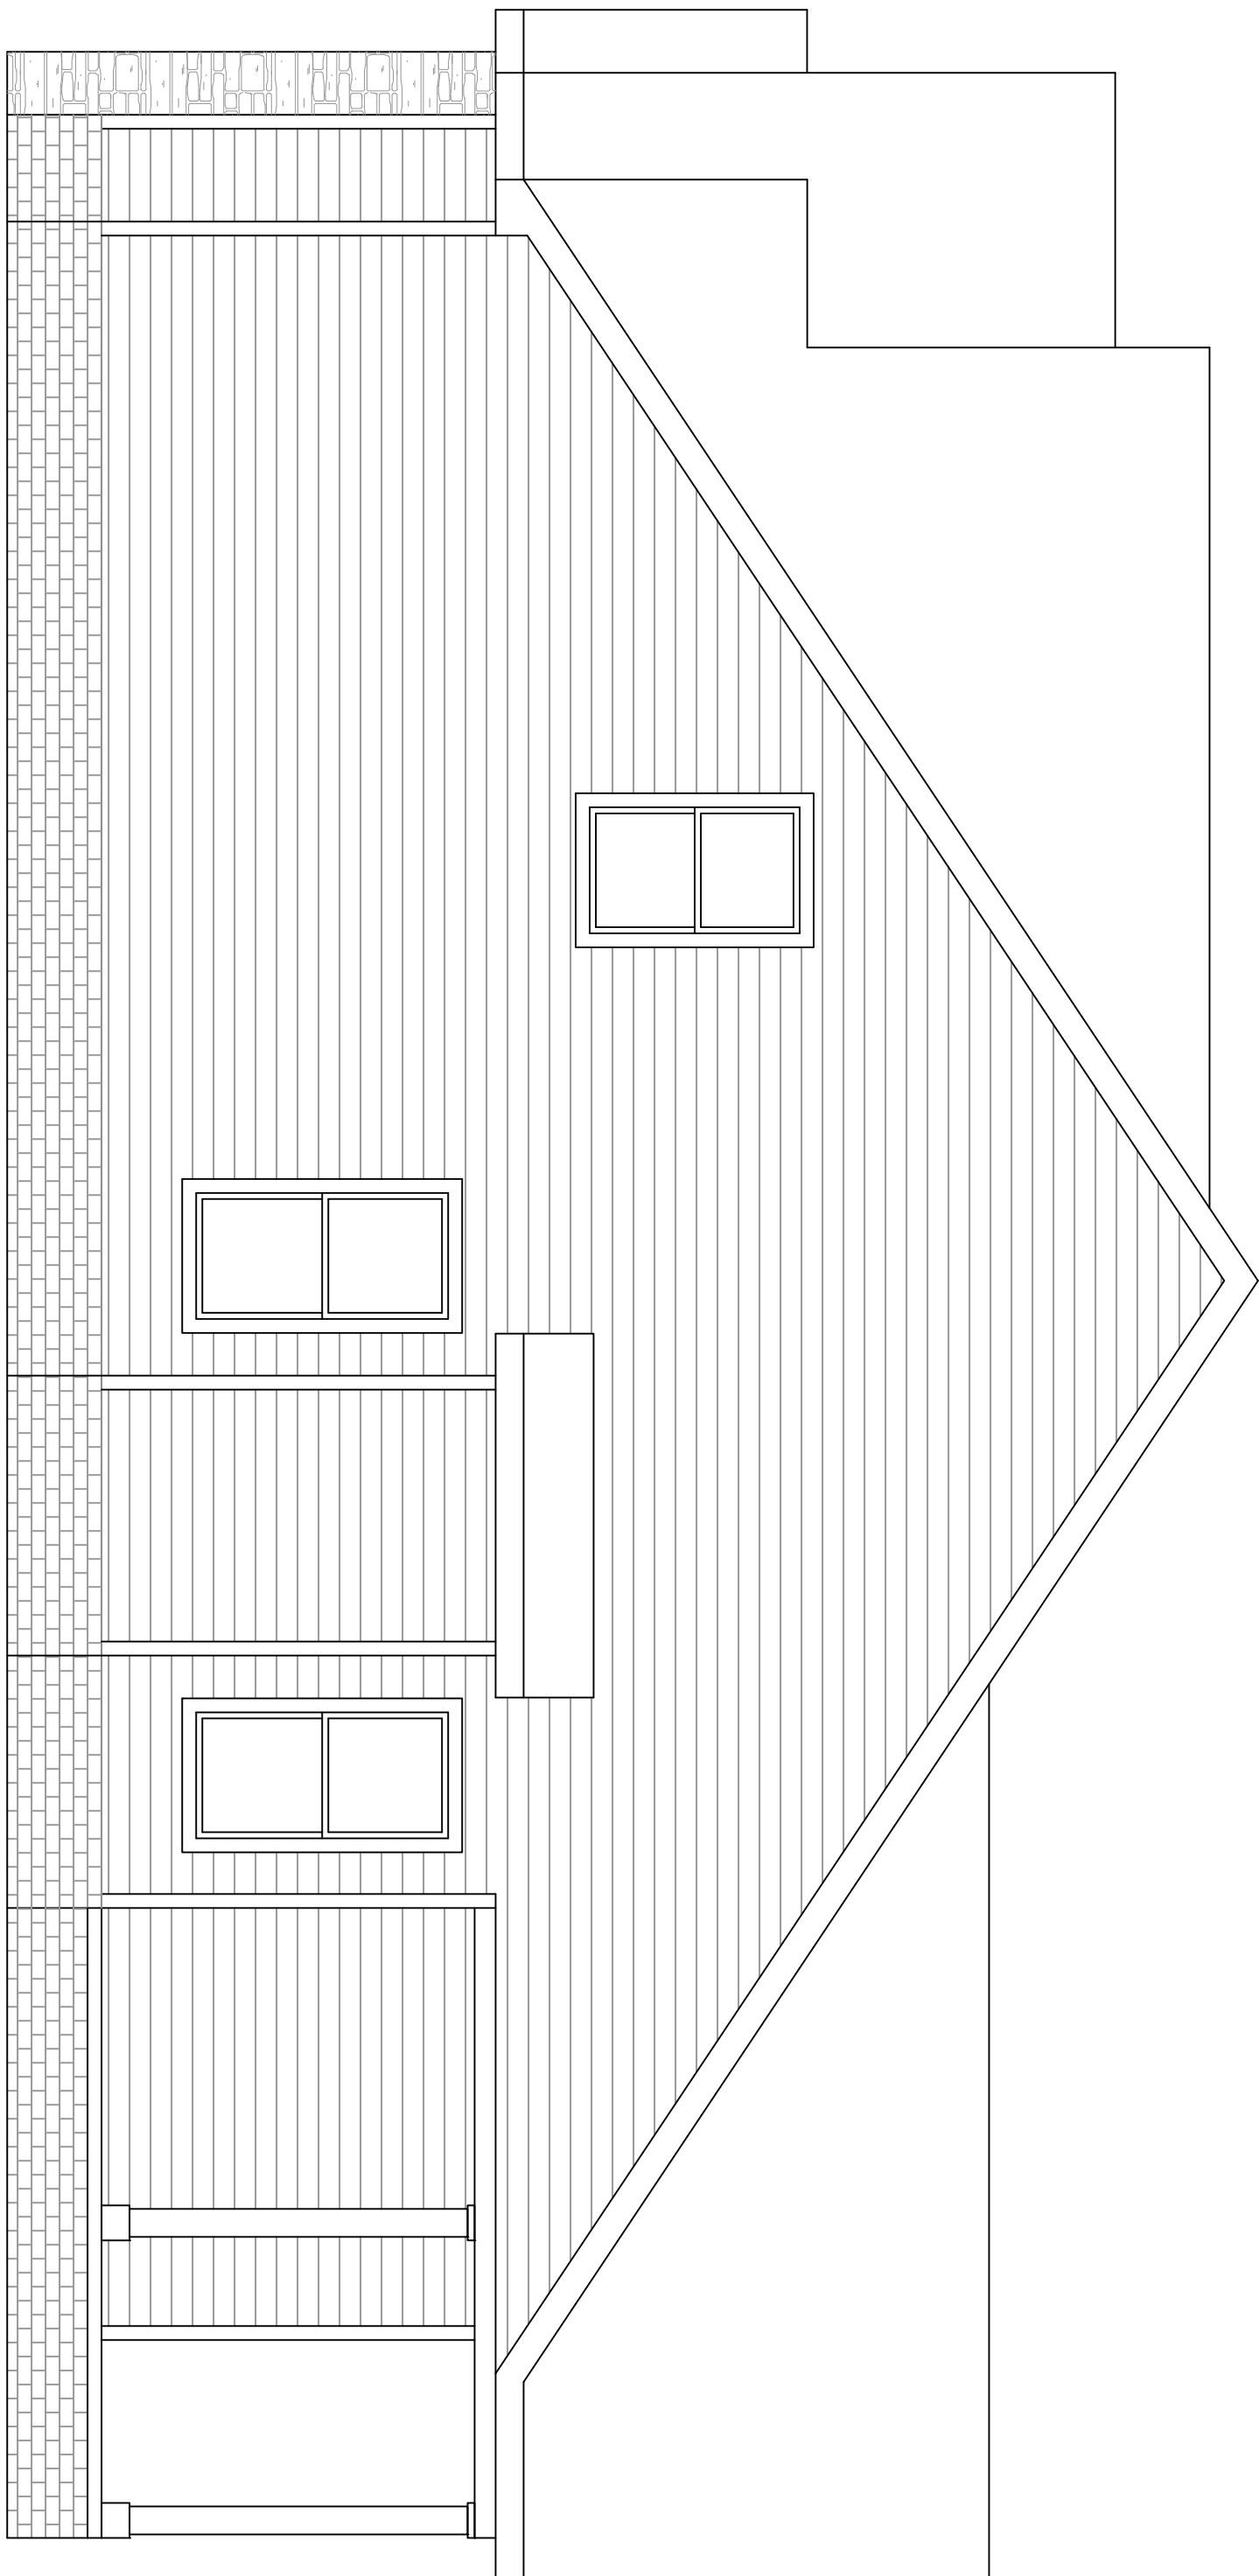

RIGHT ELEVATION

SCALE: 3/4"=1'-0"

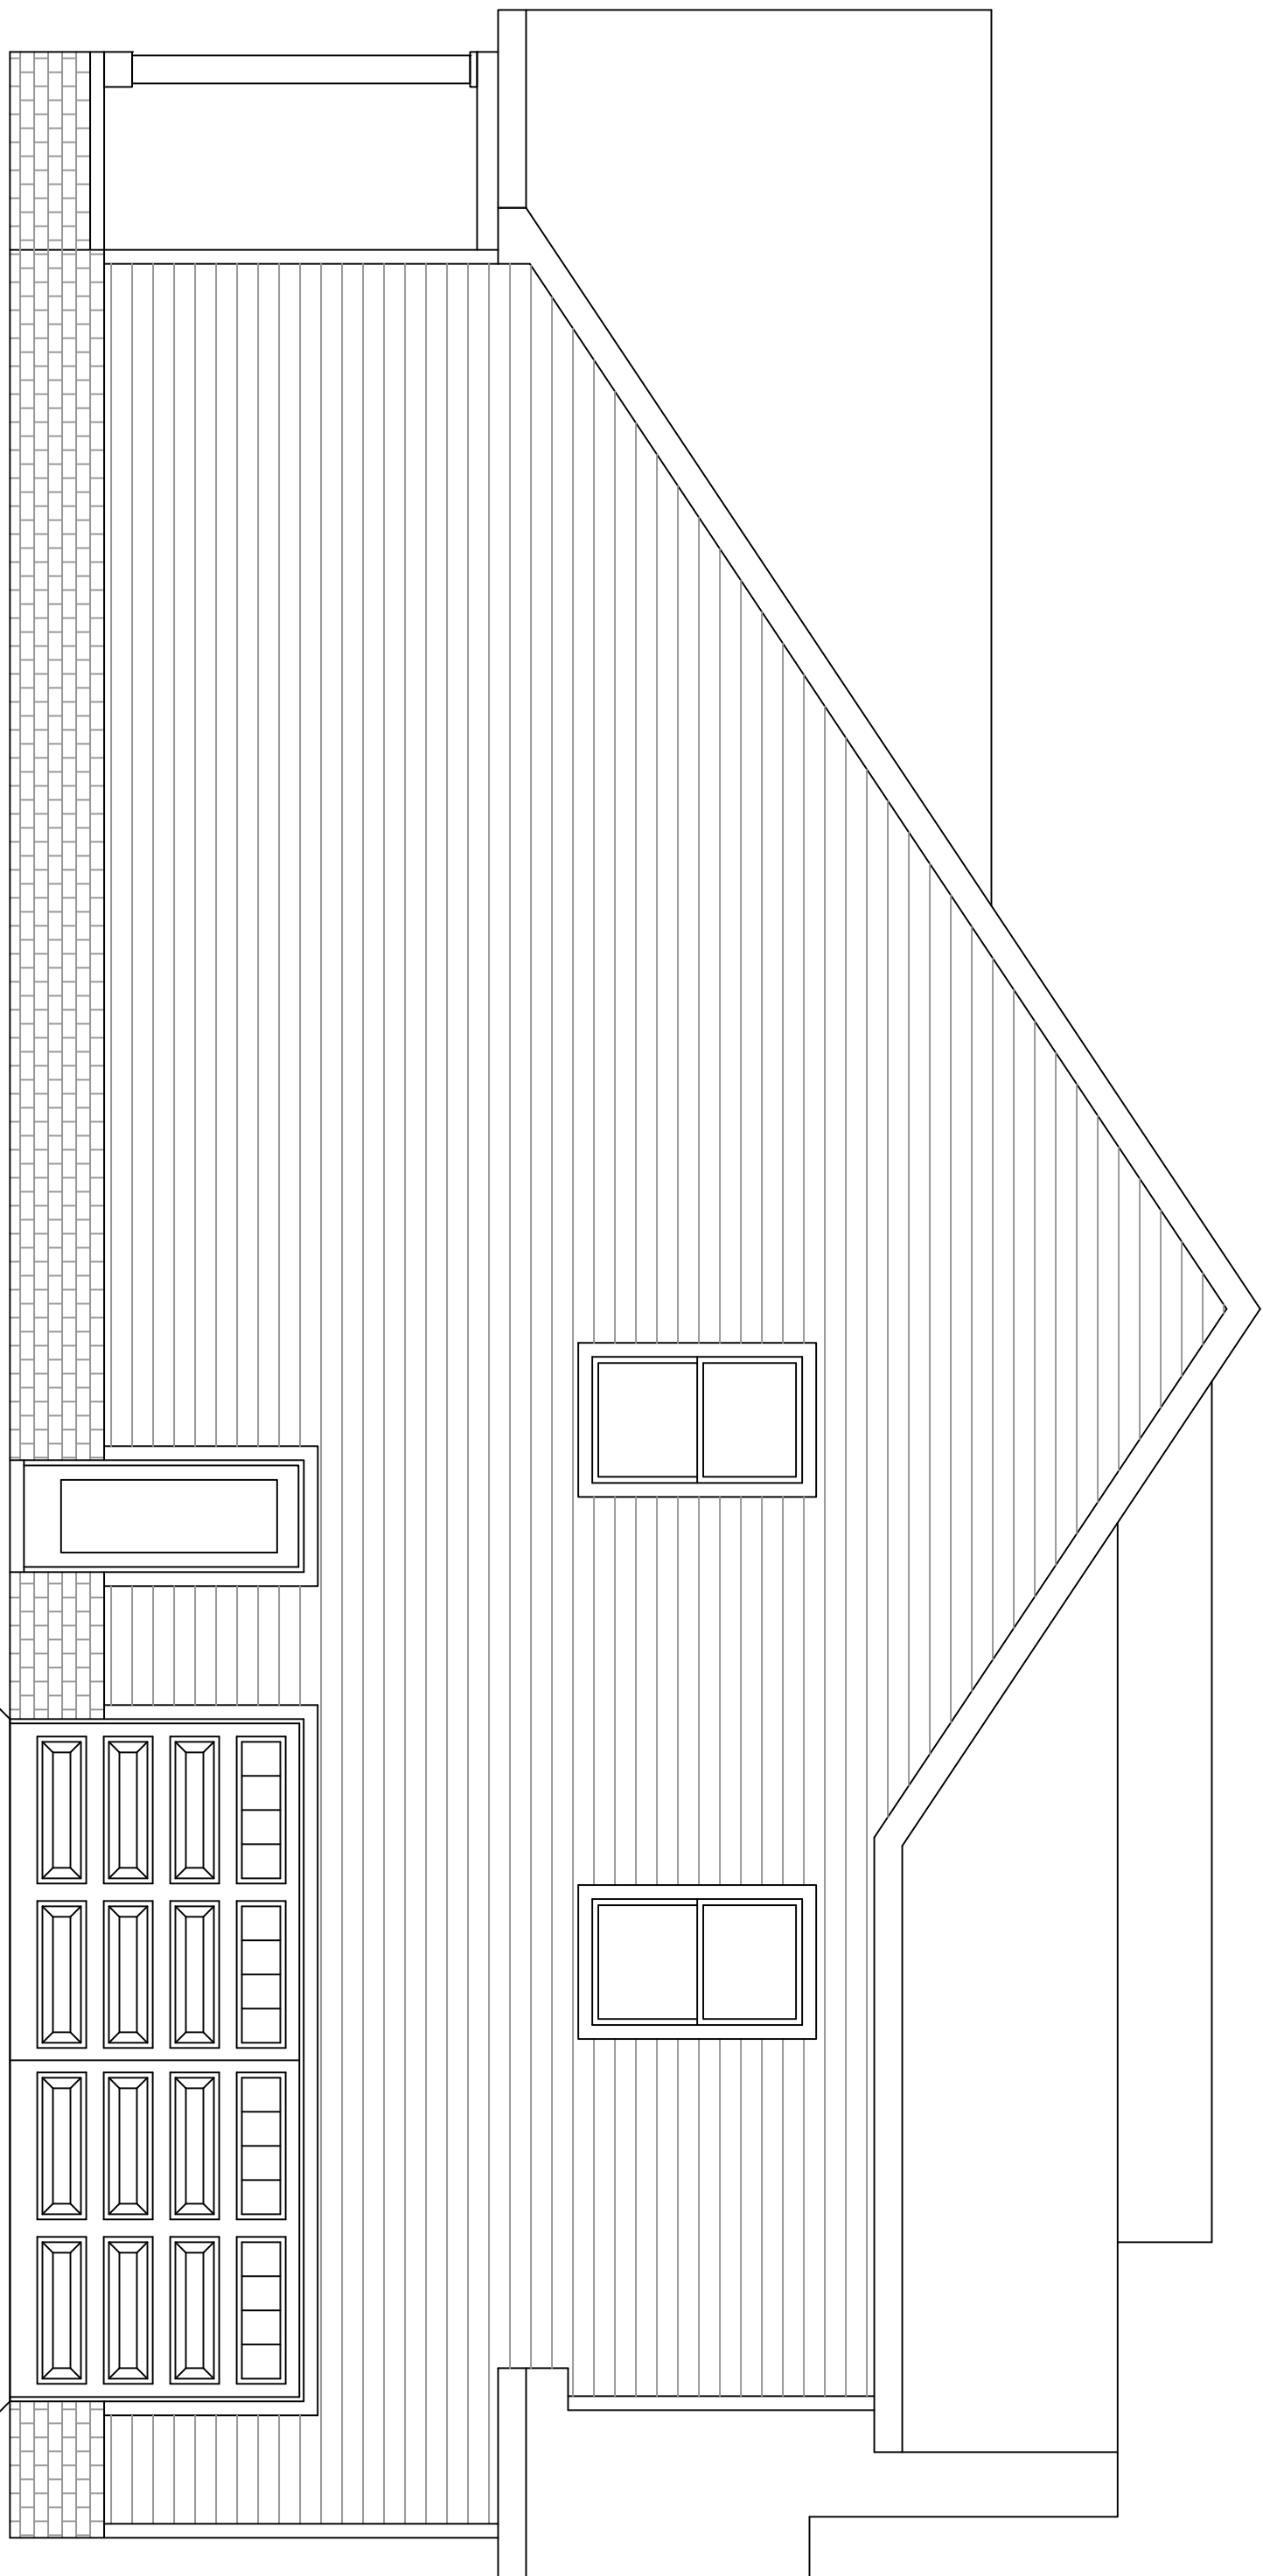

LEFT ELEVATION

SCALE: 3/4"=1'-0"

PROJECT INFO


SUBDIVISION	MIDLAND FOSTRY
LOT #	TRACT 2
PLAN	HOLLIS +XL
GARAGE	2-CAR
LH/RI ENTRY	LH GARAGE
BEDROOMS	4 BEDROOMS
BATHROOMS	3 BATHROOMS

ELEVATIONS

APPROX. AREA	
FIRST FLOOR LIVING	1965
SECOND FLOOR LIVING	1120
TOTAL HEATED	3085
GARAGES	607
FRONT PORCH	163
COVERED REAR PORCH	289
TOTAL COVERED	4144

DISCLAIMER

THE PLANS, RENDERINGS, AND IMAGES PROVIDED IN THIS BROCHURE ARE FOR ILLUSTRATIVE PURPOSES ONLY. ALL DIMENSIONS, MATERIALS, AND SPECIFICATIONS ARE APPROXIMATE AND SUBJECT TO CHANGE WITHOUT NOTICE. FINAL CONSTRUCTION DETAILS MAY VARY FROM THE DESIGNS DEPICTED IN THIS BROCHURE.

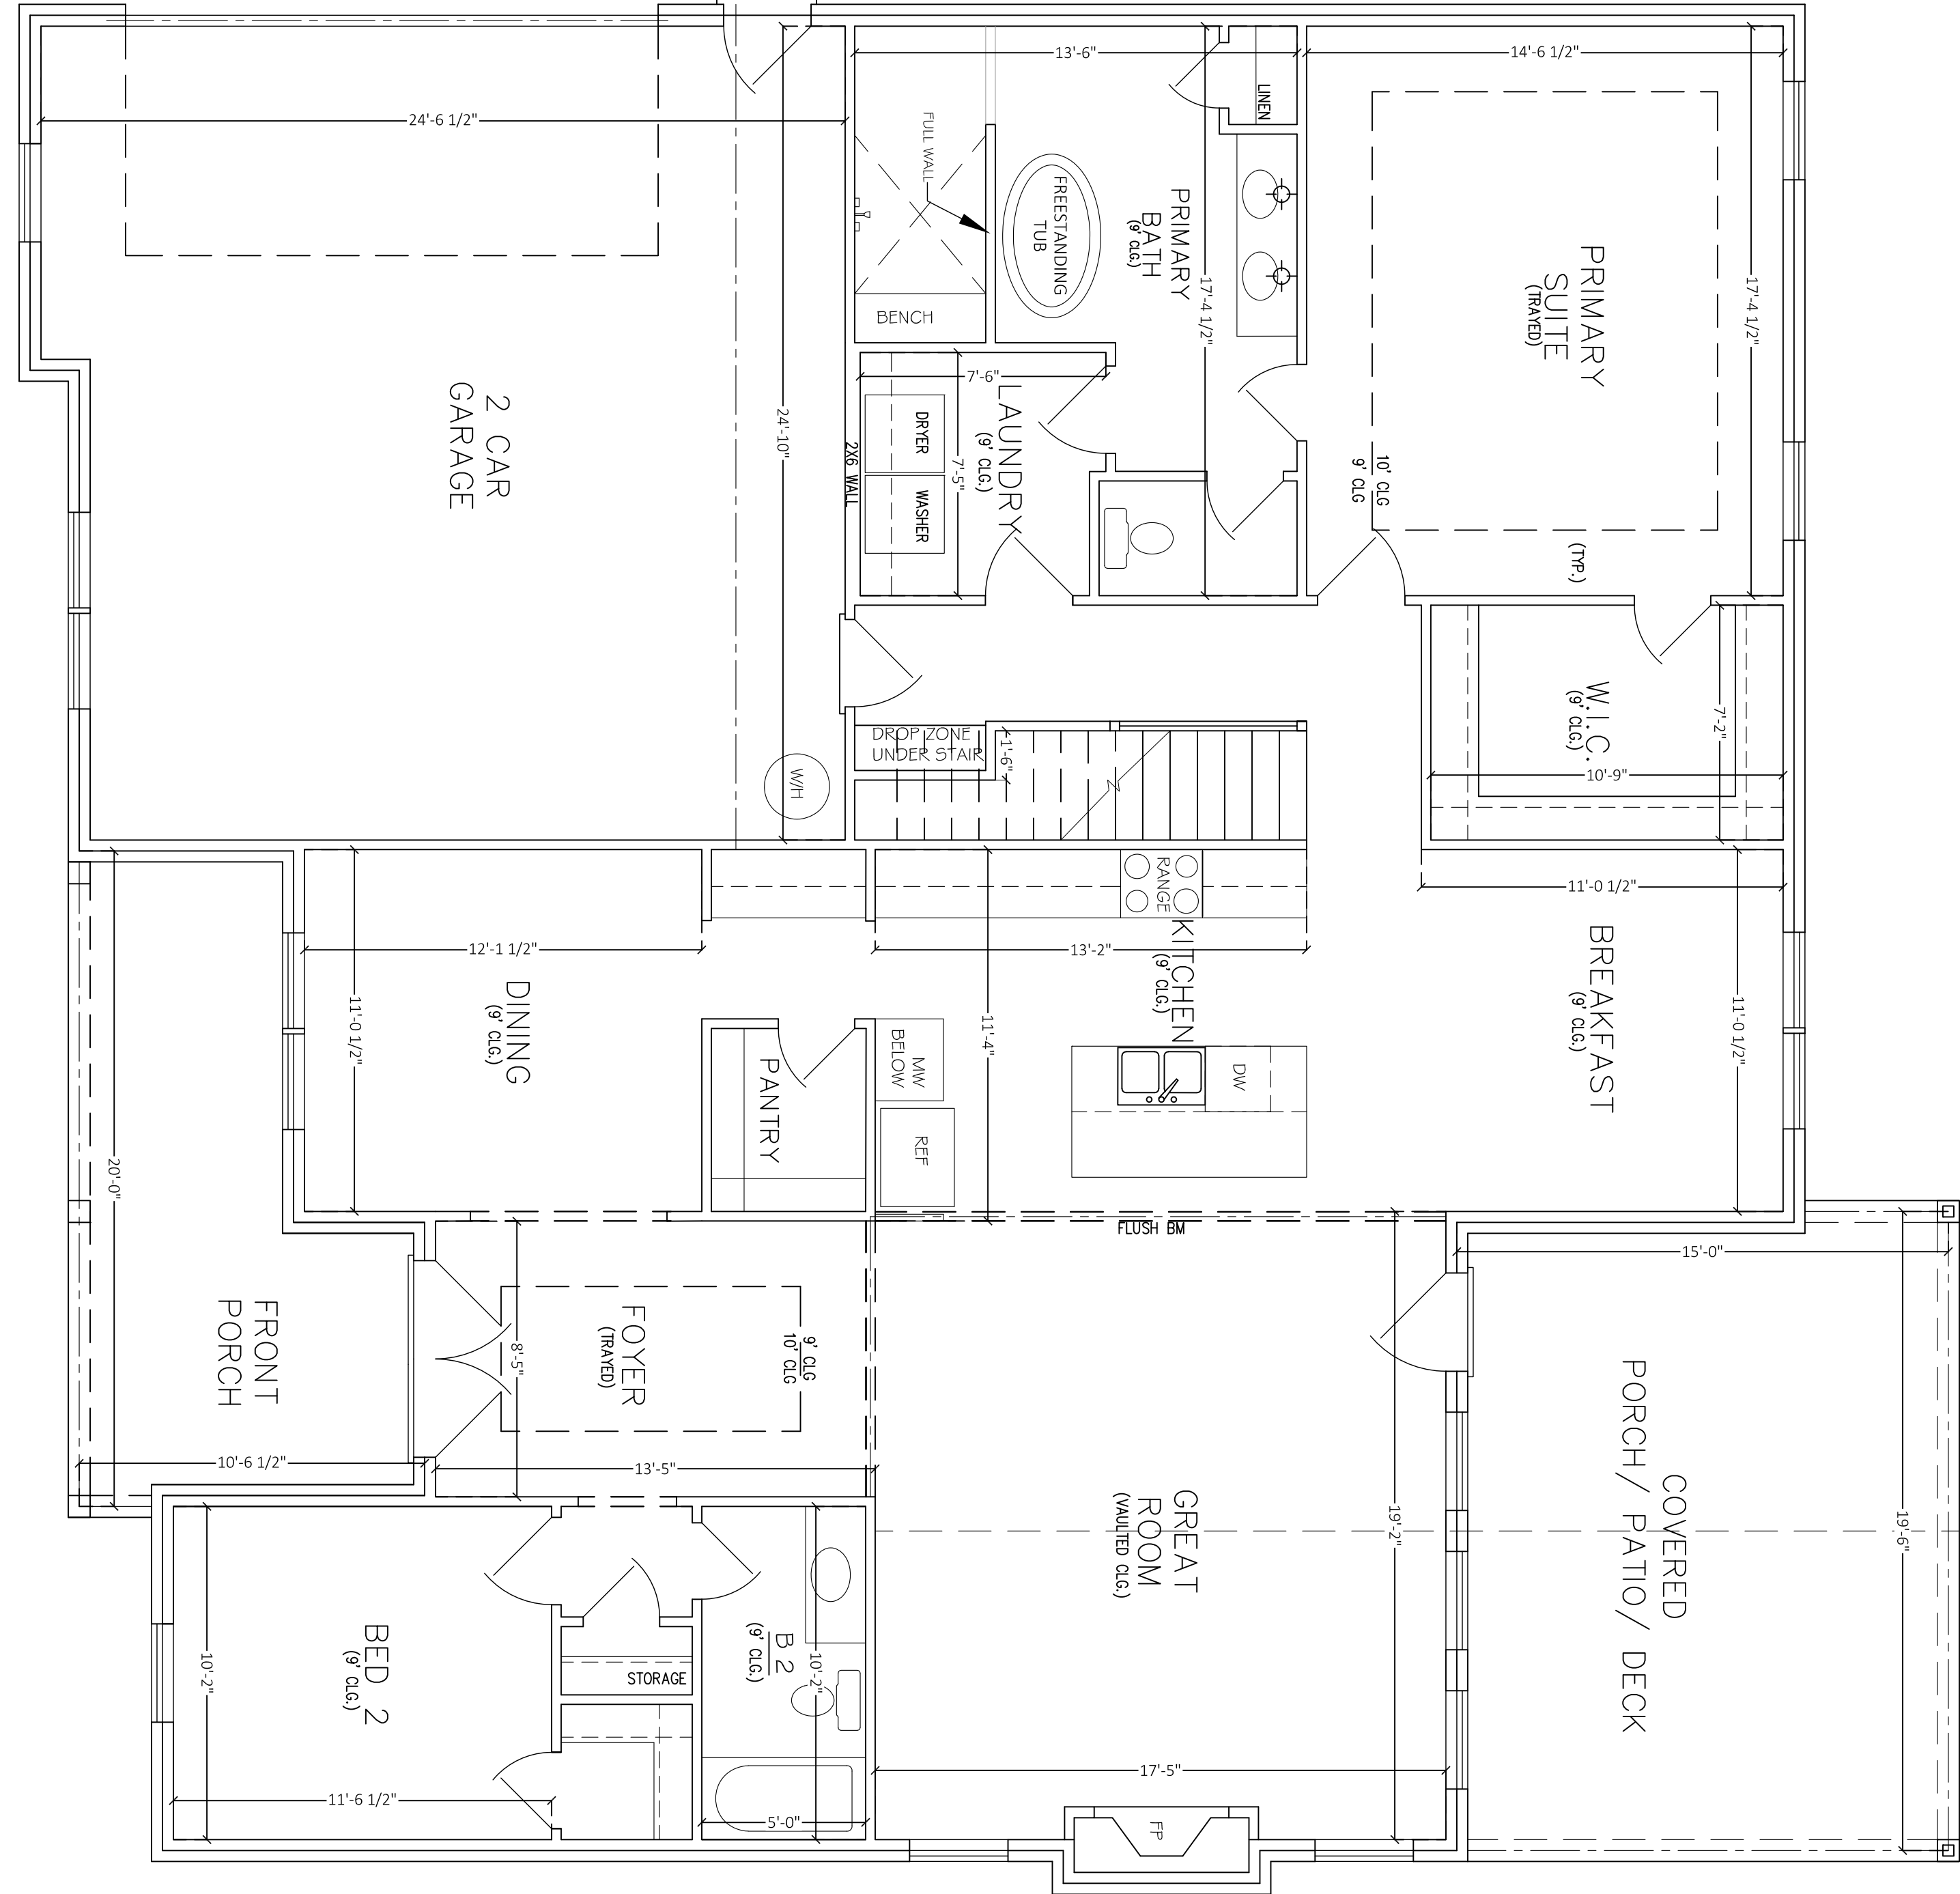

FIRST FLOOR PLAN

SCALE: 3/8"=1'-0"

APPROX. AREA	
FIRST FLOOR LIVING	1965
SECOND FLOOR LIVING	1120
TOTAL HEATED	3085
GARAGES	607
FRONT PORCH	163
COVERED REAR PORCH	289
TOTAL COVERED	4144


PROJECT INFO

SUBDIVISION	MIDLAND FOSTRY
LOT #	TRACT 2
PLAN	HOLLIS +XL
GARAGE	2-CAR
LH/RH ENTRY	LH GARAGE
BEDROOMS	4 BEDROOMS
BATHROOMS	3 BATHROOMS

FLOOR PLAN

DISCLAIMER

THE PLANS, RENDERINGS, AND IMAGES PROVIDED IN THIS BROCHURE ARE FOR ILLUSTRATIVE PURPOSES ONLY. ALL DIMENSIONS, MATERIALS, AND SPECIFICATIONS ARE APPROXIMATE AND SUBJECT TO CHANGE WITHOUT NOTICE. FINAL CONSTRUCTION DETAILS MAY VARY FROM THE DESIGNS DEPICTED IN THIS BROCHURE.

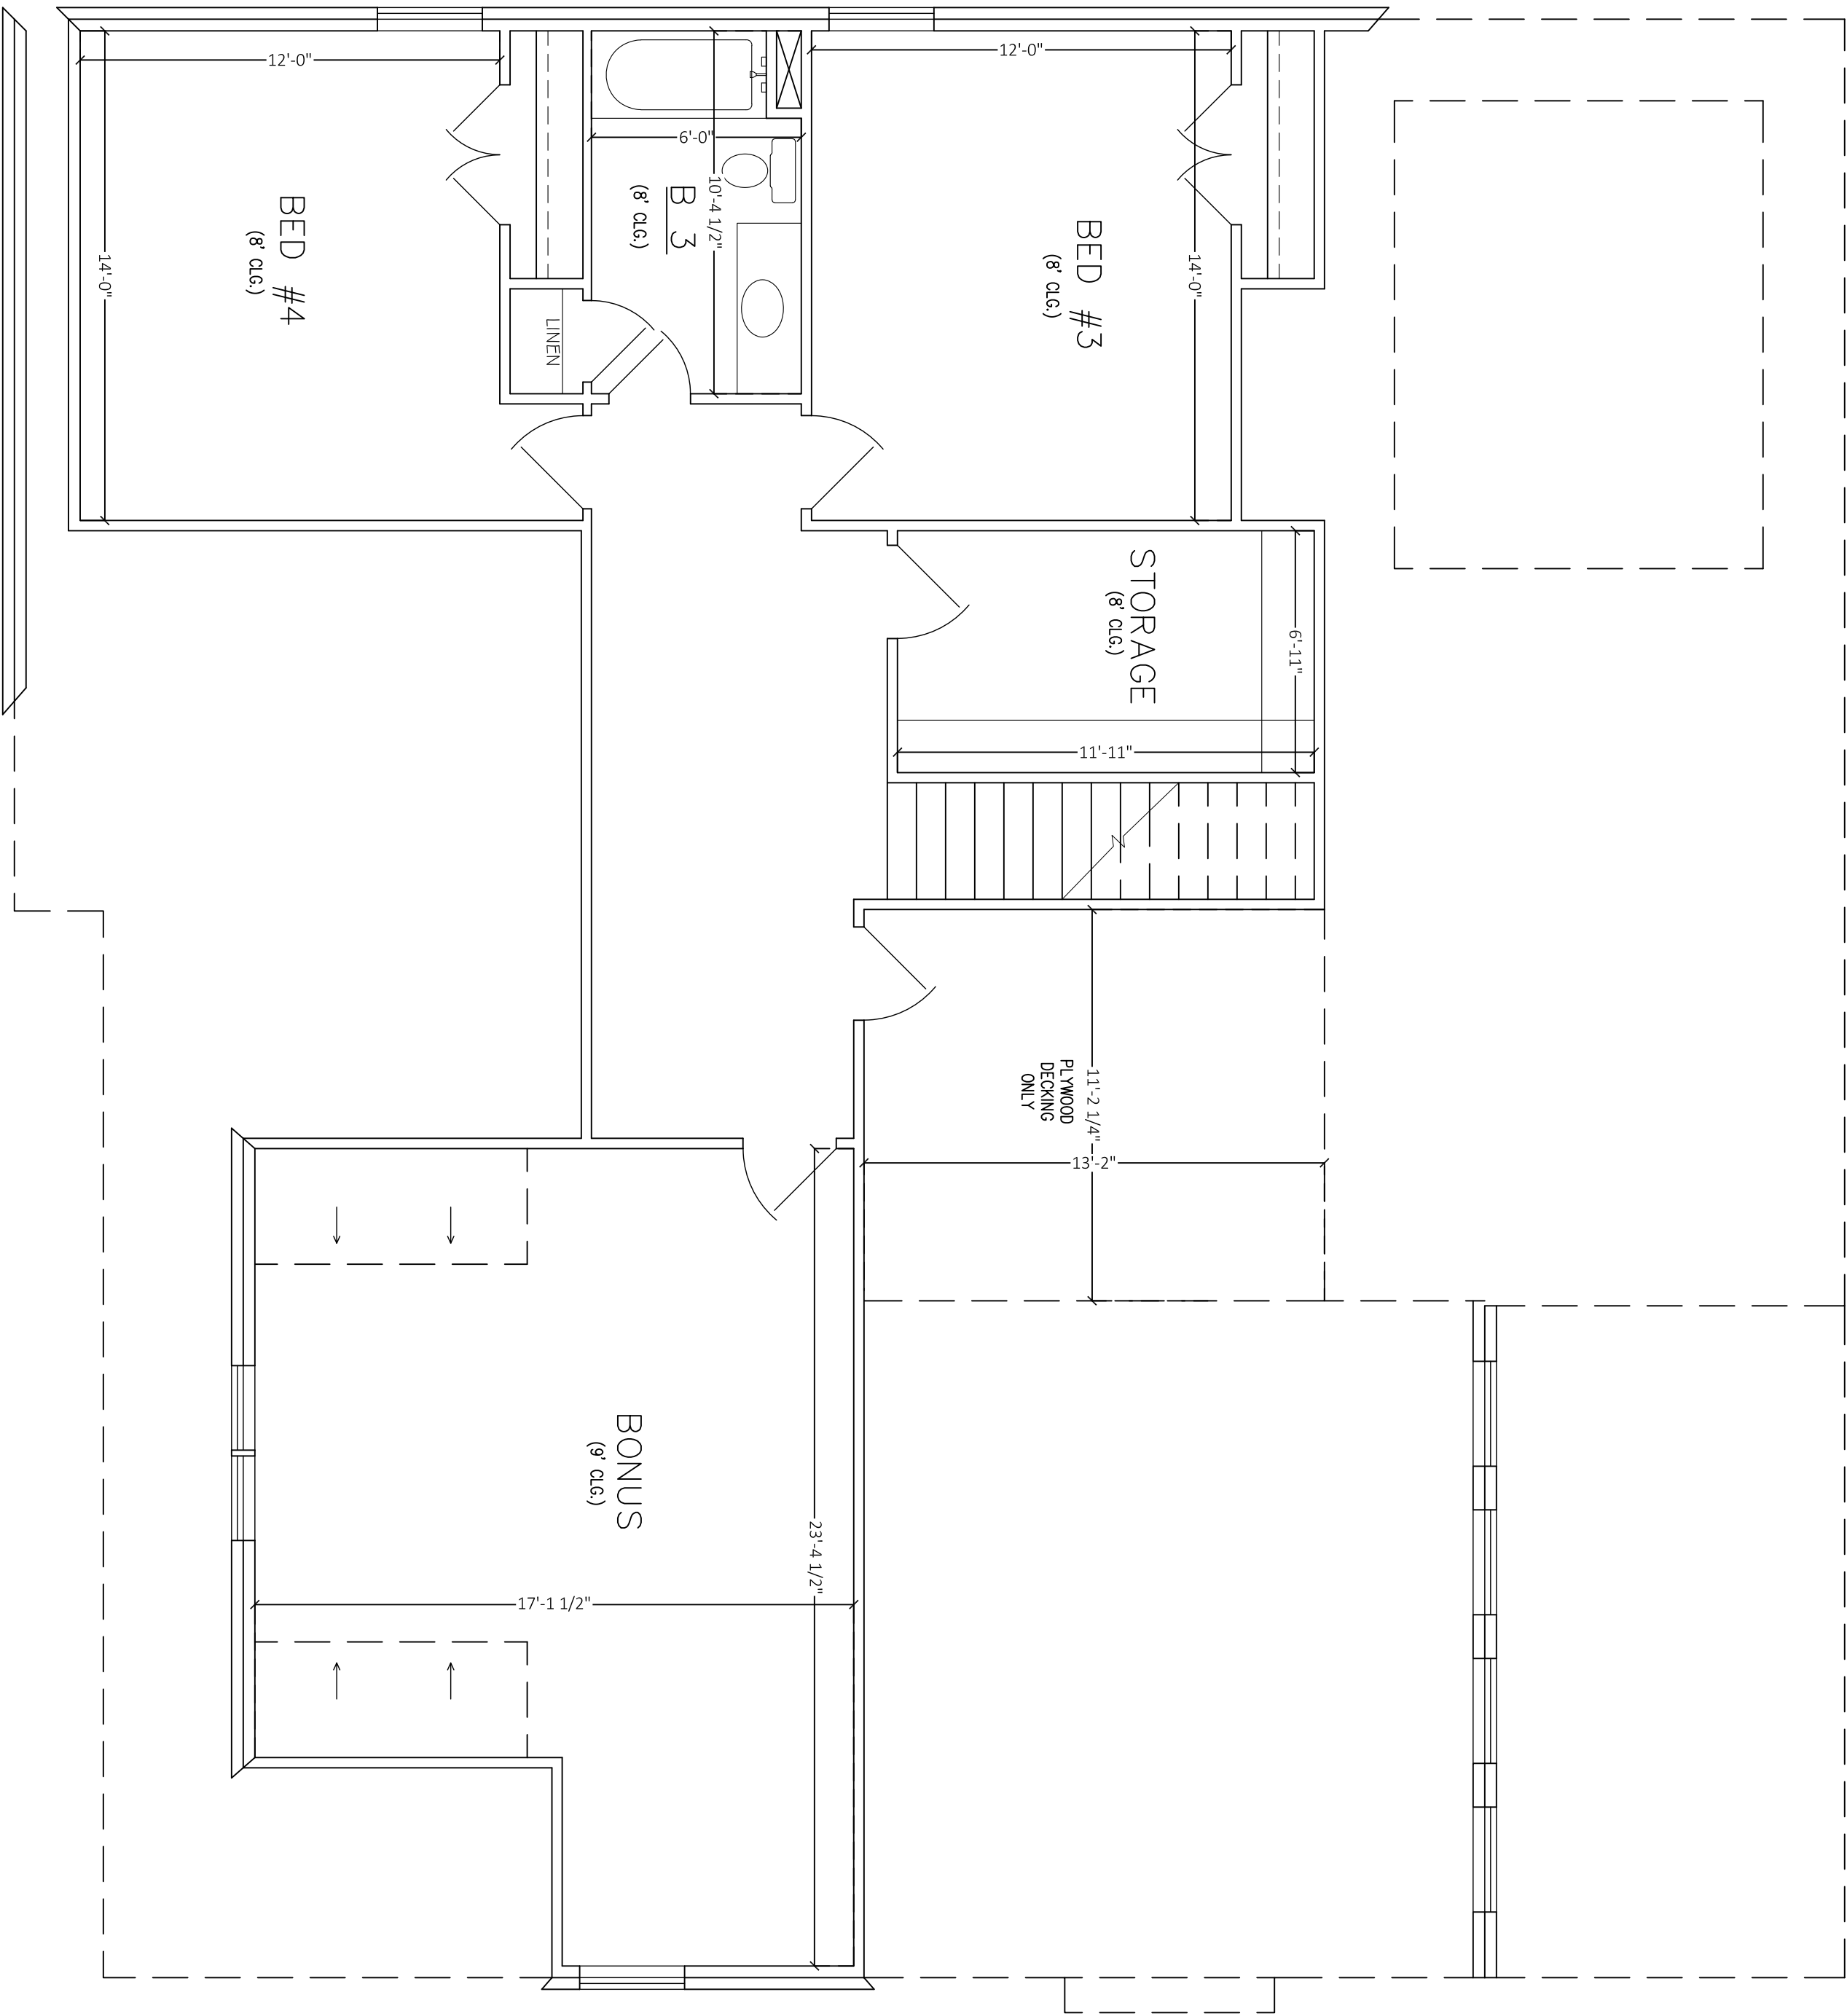

SECOND FLOOR PLAN

SCALE: 1/4"=1'-0"

PROJECT INFO

SUBDIVISION	MIDLAND FOSTRY
LOT #	TRACT 2
PLAN	HOLLIS +XL
GARAGE	2-CAR
LH/RH ENTRY	LH GARAGE
BEDROOMS	4 BEDROOMS
BATHROOMS	3 BATHROOMS

FLOOR PLAN