


APPROX. AREA	
FIRST FLOOR LIVING	2091
SECOND FLOOR LIVING	467
TOTAL HEATED	2558
GARAGE	886
FRONT PORCH	106
COVERED REAR PATIO	273
TOTAL COVERED	3823


PROJECT INFO

SUBDIVISION	SHORT'S CROSSING
LOT #	LOT 2
PLAN	NOVA
GARAGE	3-CAR GARAGE
LH/RH ENTRY	LH GARAGE
BEDROOMS	3 BEDROOMS
BATHROOMS	2.5 BATHROOMS

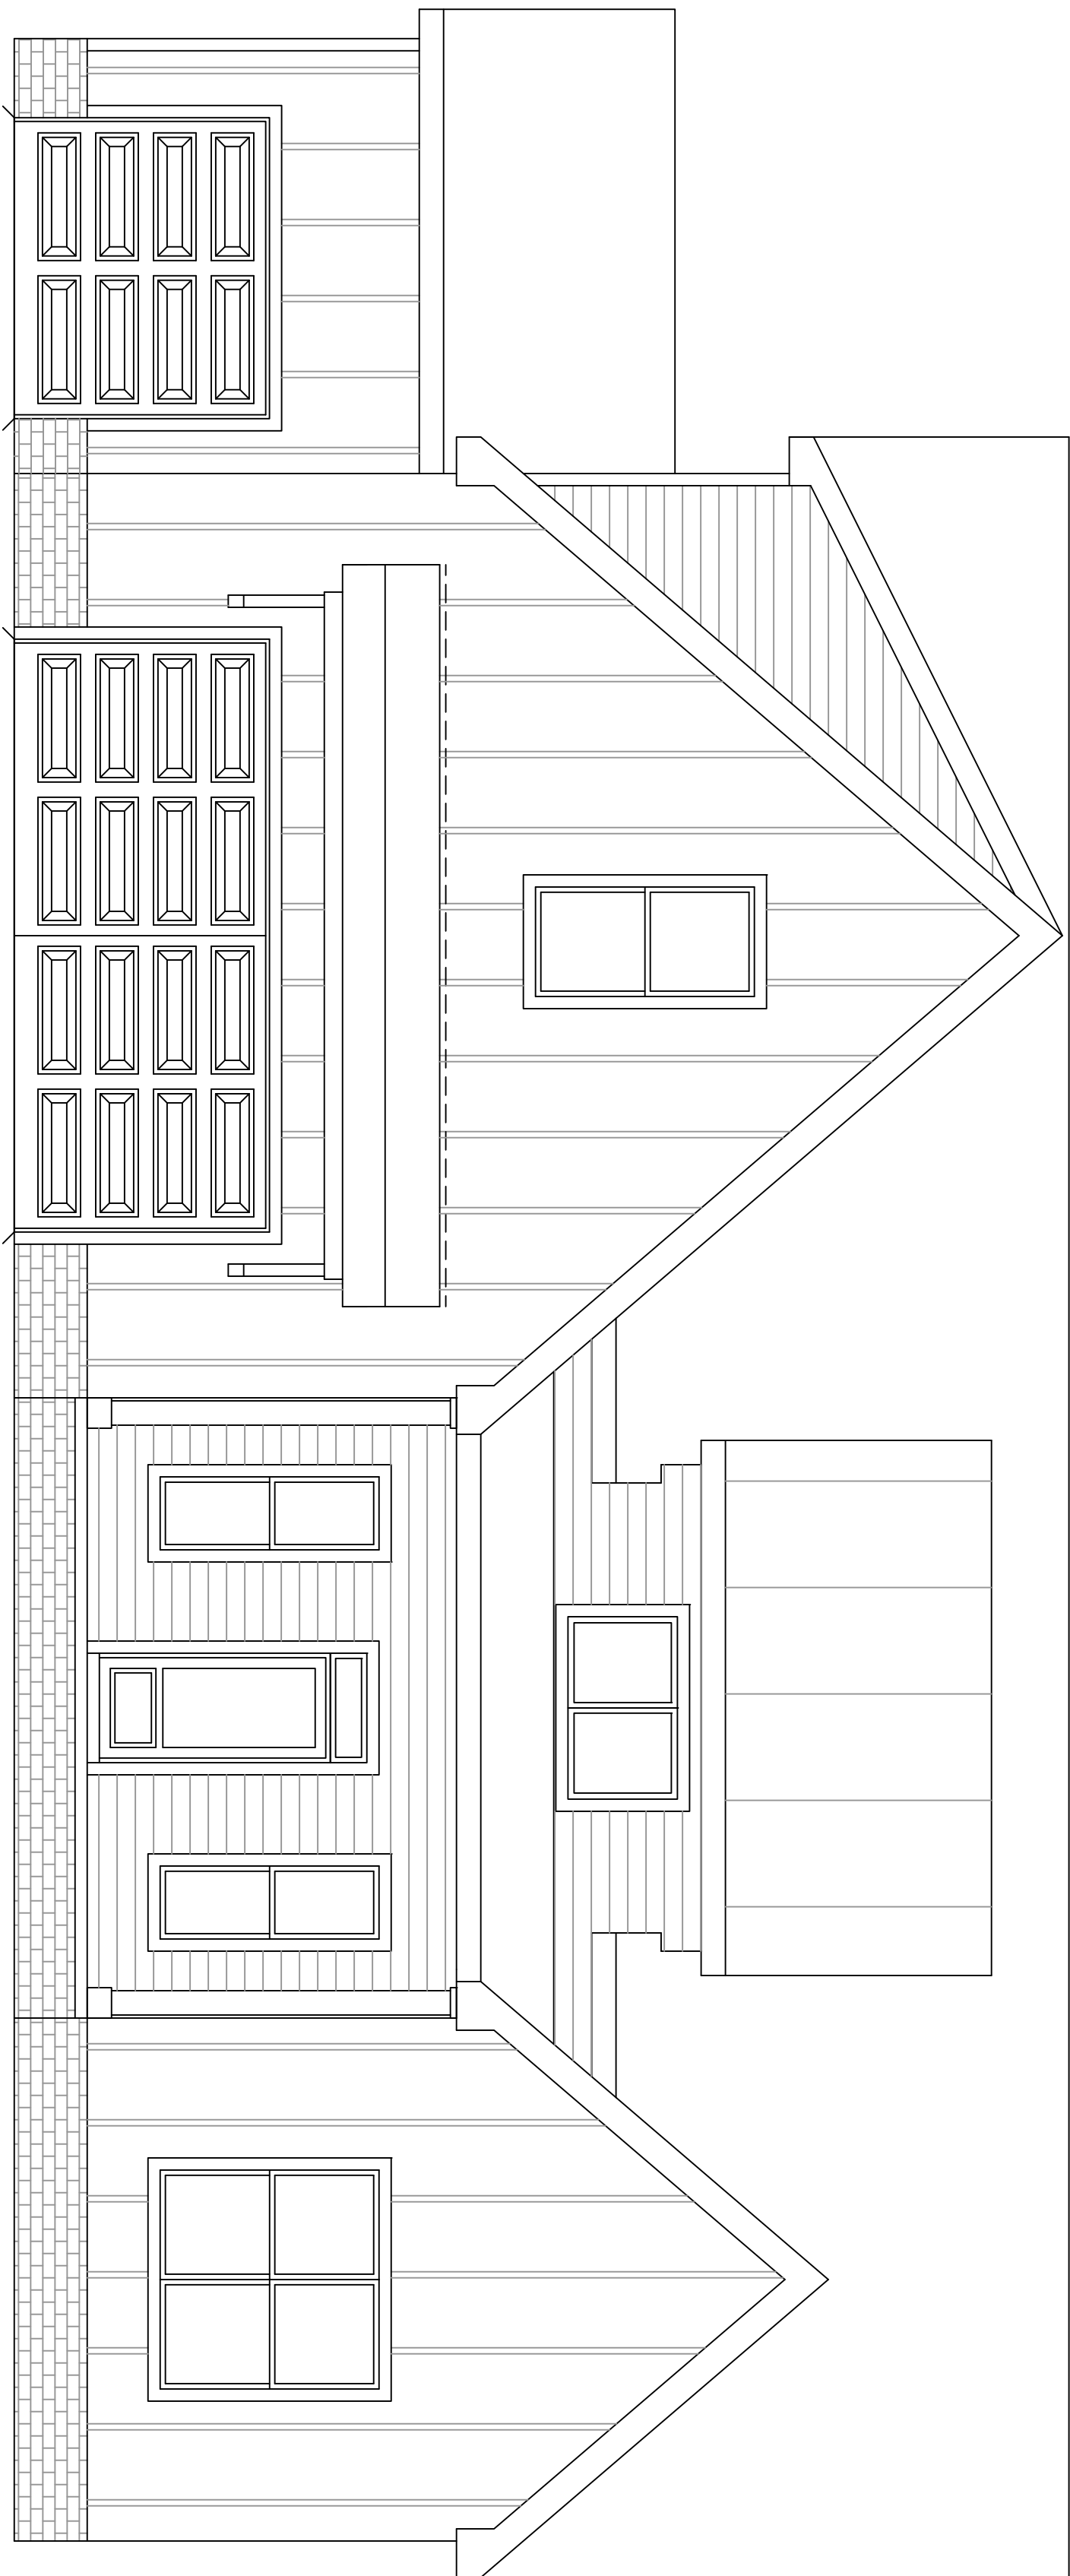

FRONT ELEVATION

SCALE: 1/4"=1'-0"

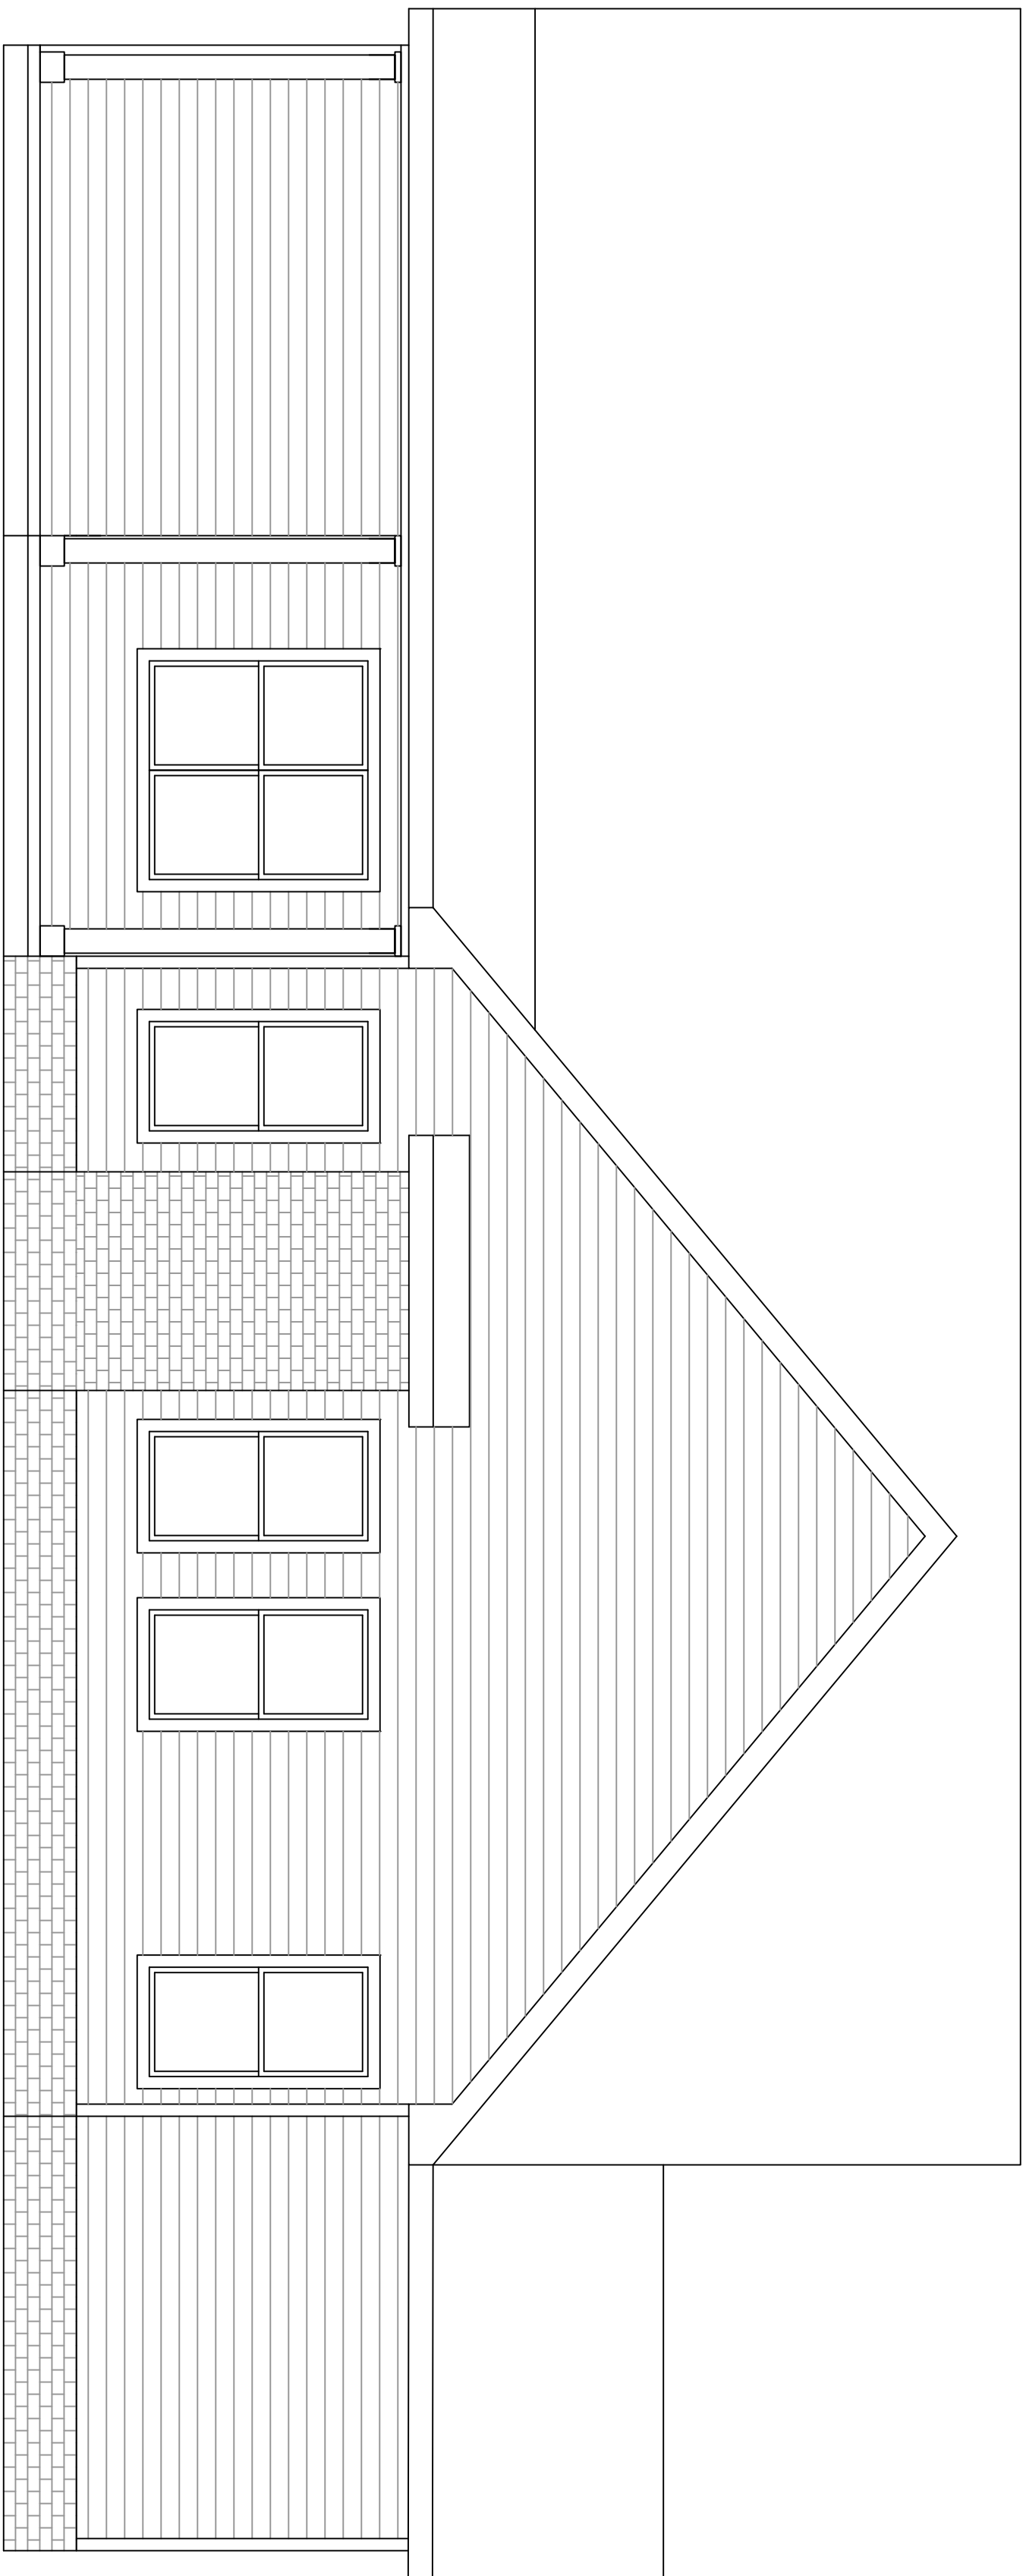

REAR ELEVATION


SCALE: 1/4"=1'-0"

APPROX. AREA	
FIRST FLOOR LIVING	2091
SECOND FLOOR LIVING	467
TOTAL HEATED	2558
GARAGE	886
FRONT PORCH	106
COVERED REAR PATIO	273
TOTAL COVERED	3823

PROJECT INFO


SUBDIVISION	SHORTS CROSSING
LOT #	LOT 2
PLAN	NOVA
GARAGE	3-CAR GARAGE
LH/RH ENTRY	LH GARAGE
BEDROOMS	3 BEDROOMS
BATHROOMS	2.5 BATHROOMS

ELEVATIONS

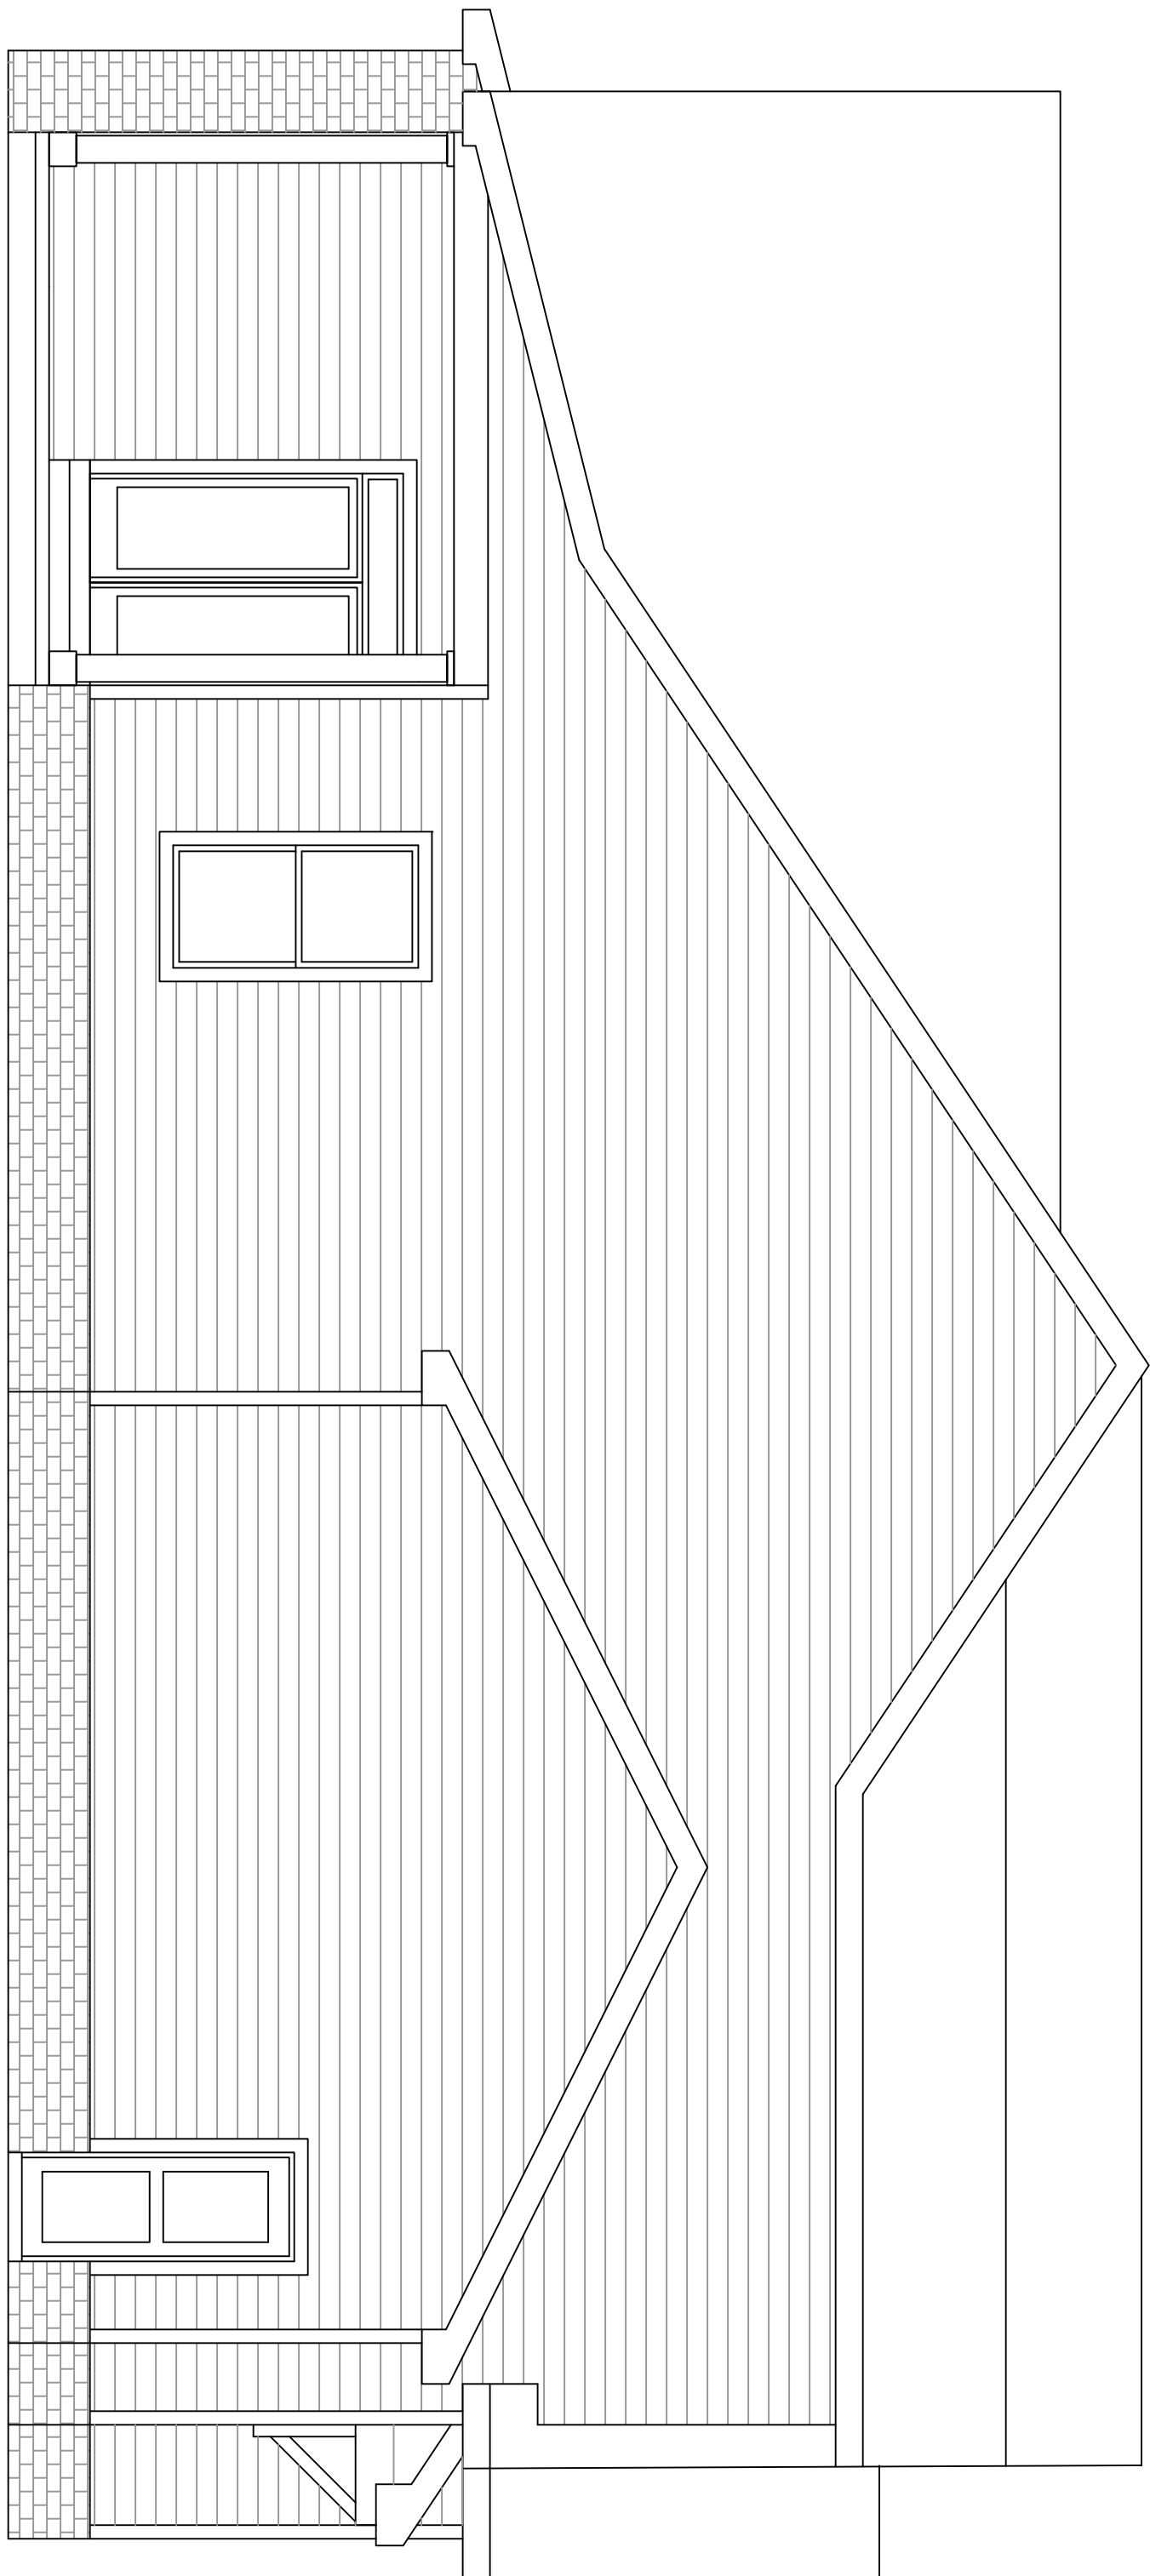

SIDE ELEVATION

SCALE: 1/4"=1'-0"

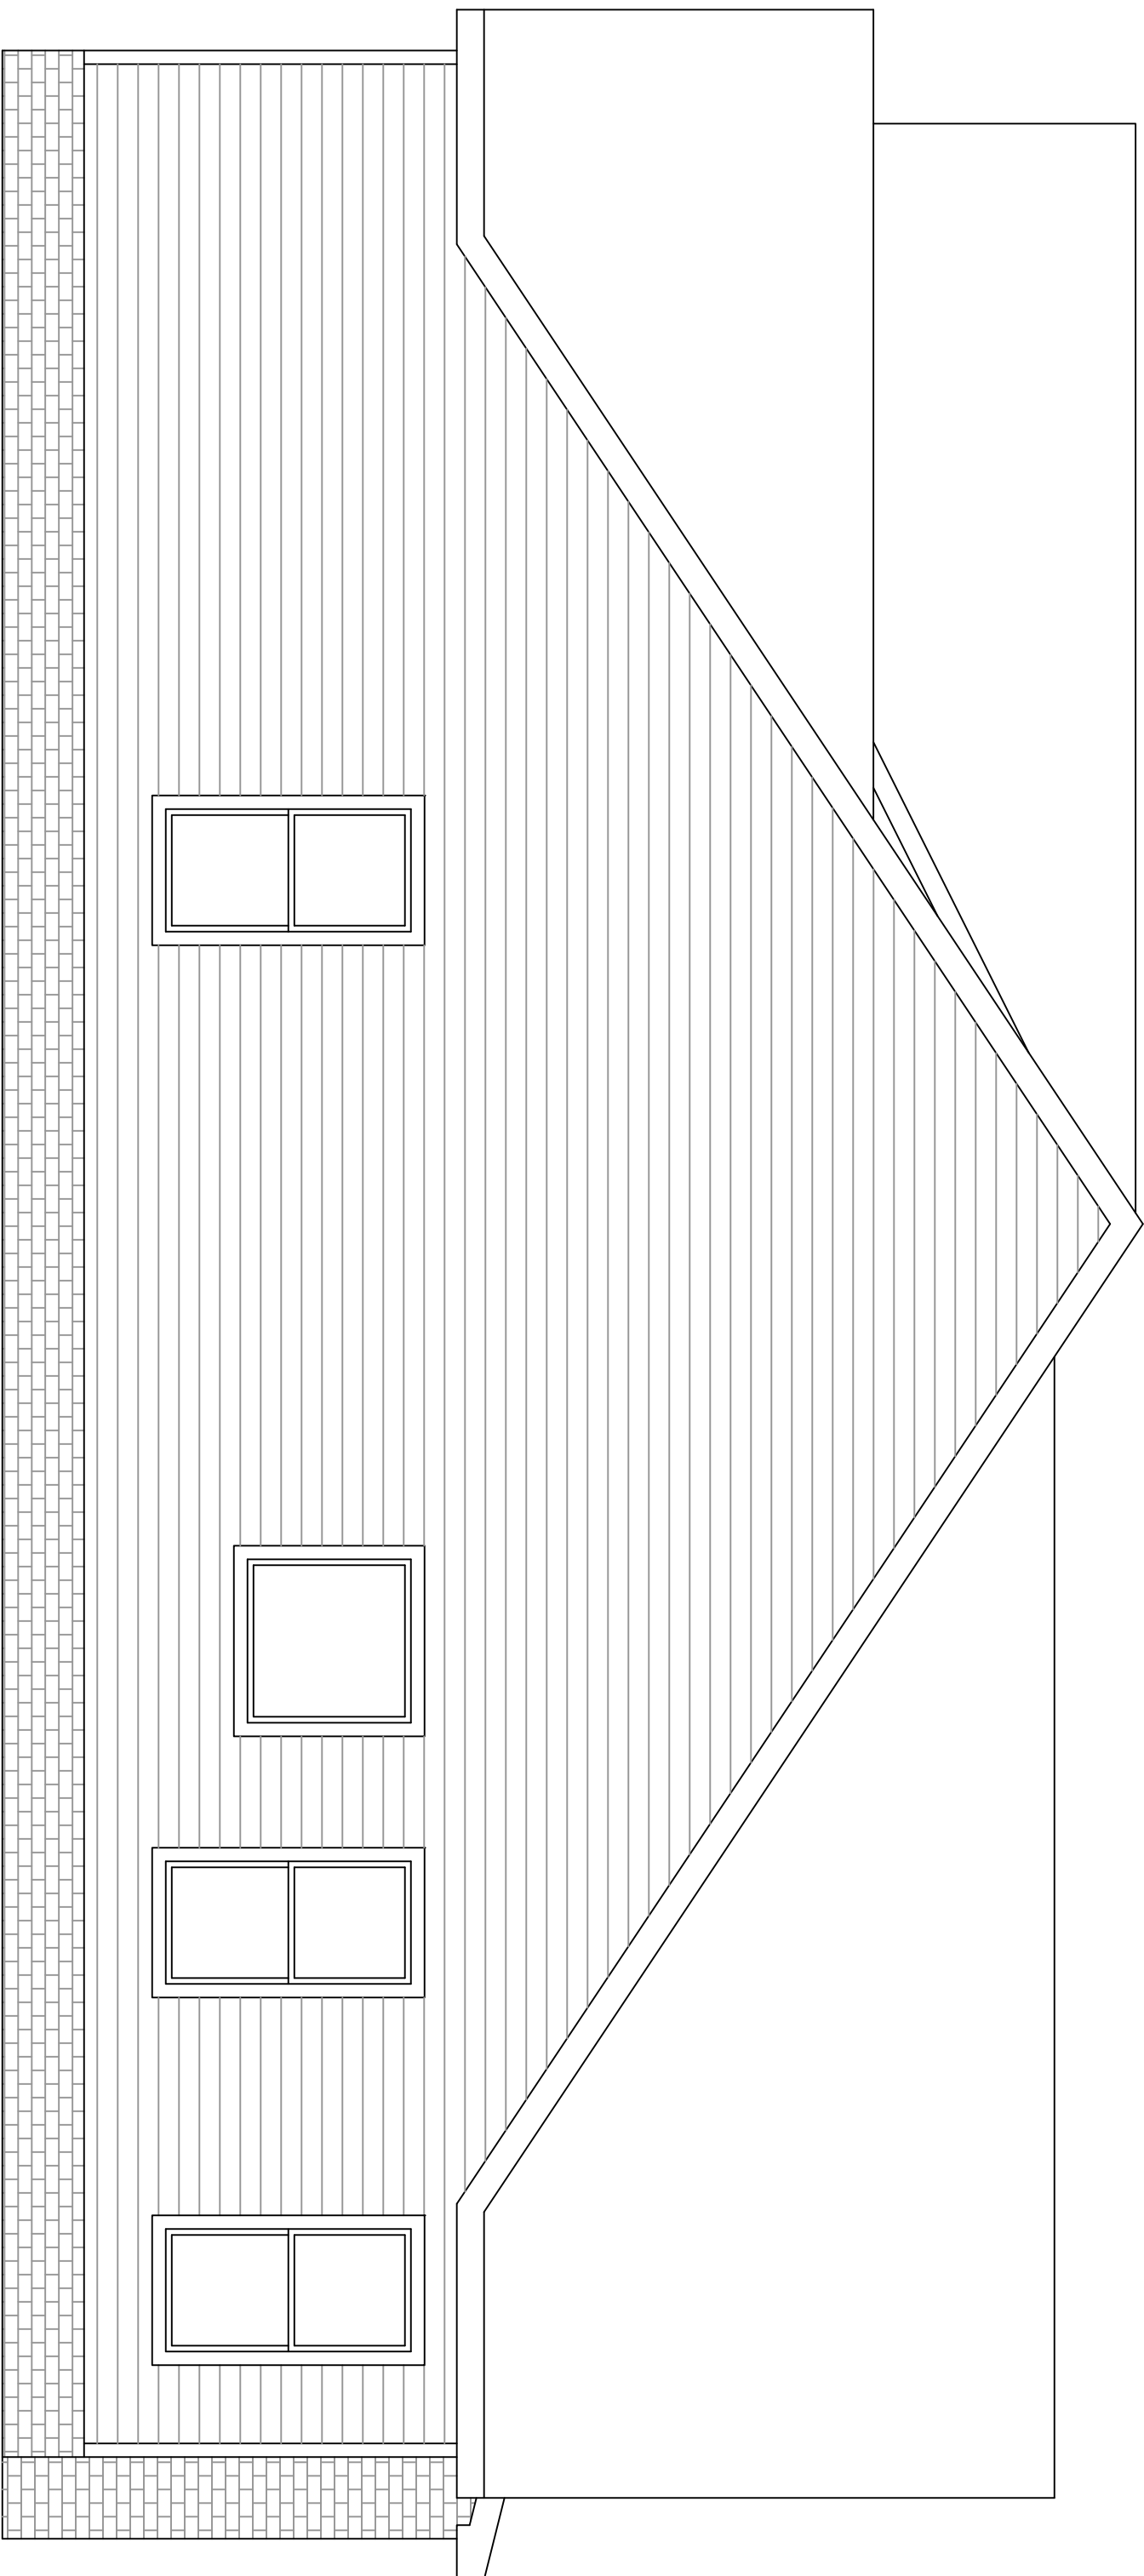


SIDE ELEVATION

SCALE: 1/4"=1'-0"

Murfreesboro, TN 37129

PAPER SIZE	ARCH D (36x24)
------------	----------------

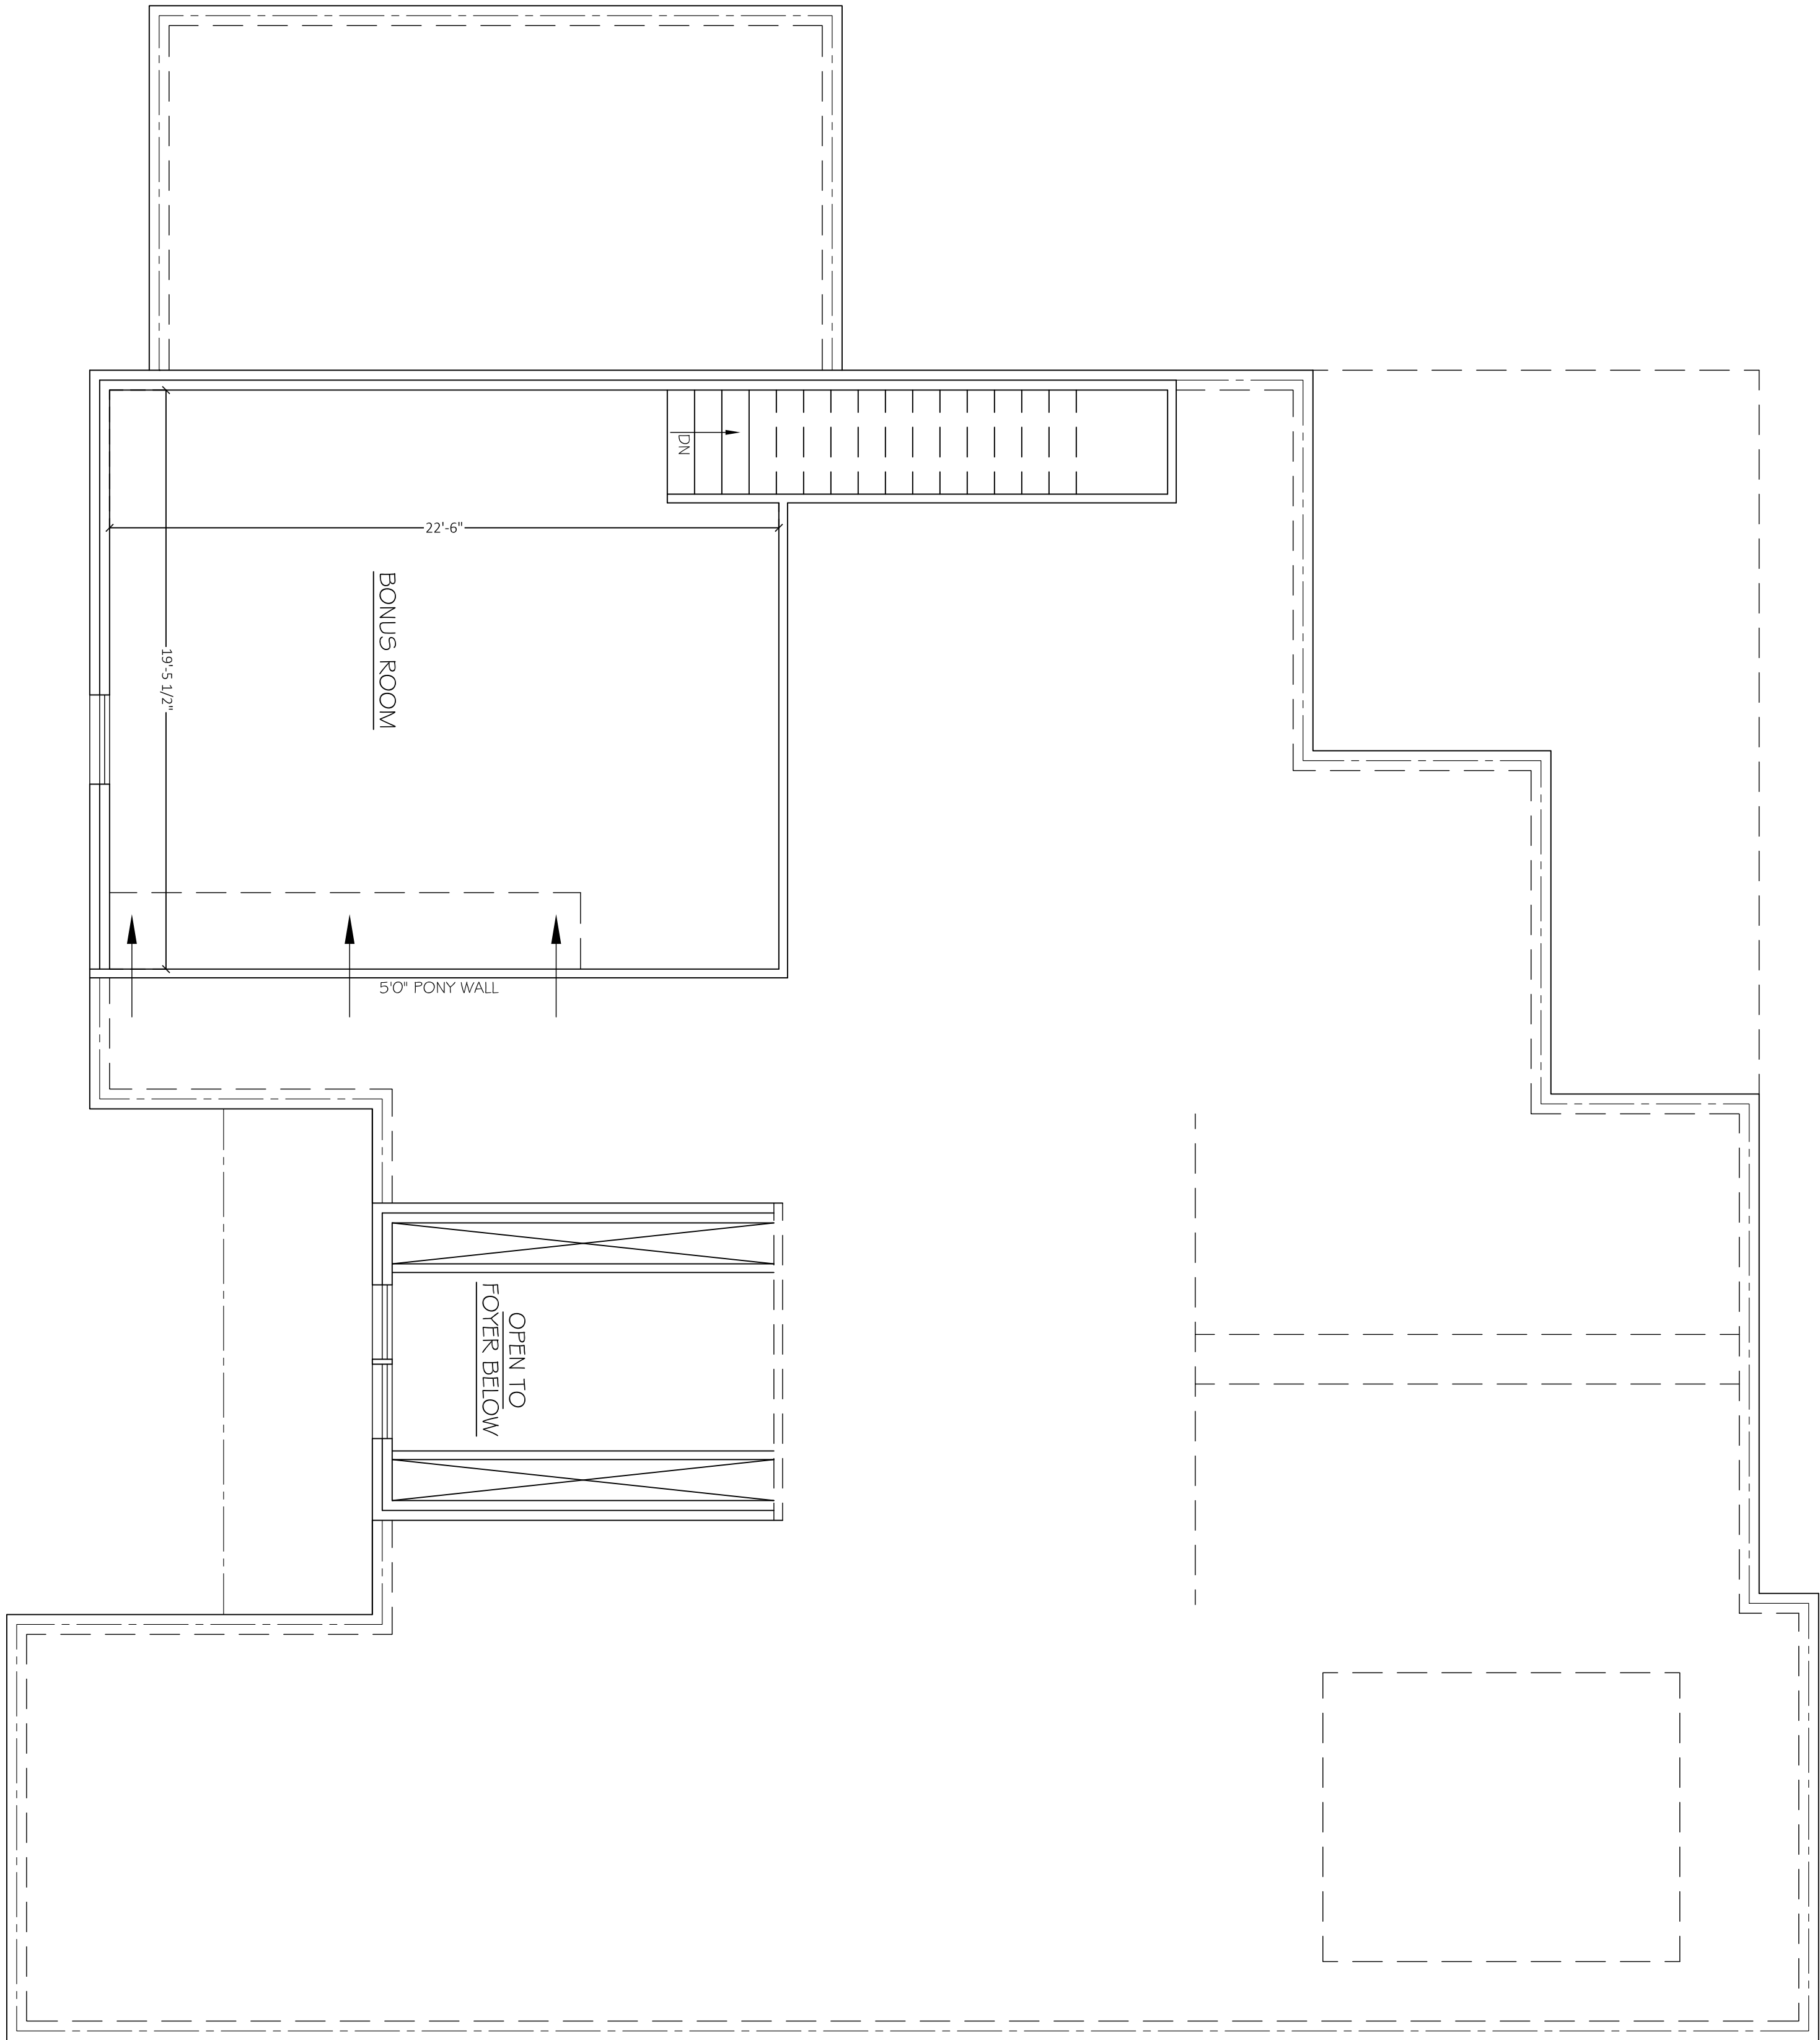

APPROX. AREA	FIRST FLOOR LIVING	2091
	SECOND FLOOR LIVING	467
TOTAL HEATED		2558
GARAGE	FRONT PORCH	886
	COVERED REAR PATIO	273
TOTAL COVERED		3823

PROJECT INFO

SUBDIVISION	SHORTS CROSSING
LOT #	LOT 2
PLAN	NOVA
GARAGE	3-CAR GARAGE
LH/RH ENTRY	LH GARAGE
BEDROOMS	3 BEDROOMS
BATHROOMS	2.5 BATHROOMS

FLOOR PLAN